




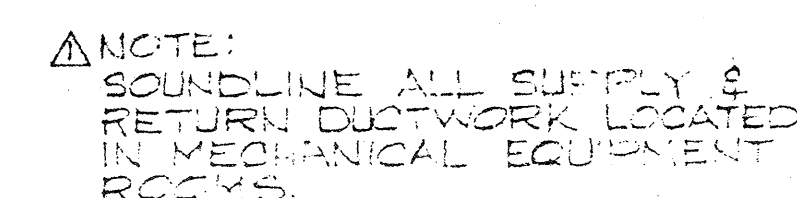




1. FUTURE KITCHEN EXHAUST DUCT, 16 GAUGE
ALL WELDED BLACK STEEL
2. DUCTWORK & DIFFUSERS FOR FIRST FLOOR
ARE SHOWN FOR BUDGET PRICING ONLY,
DO NOT PURCHASE OR INSTALL UNTIL
TENANT LAYOUTS ARE COMPLETE

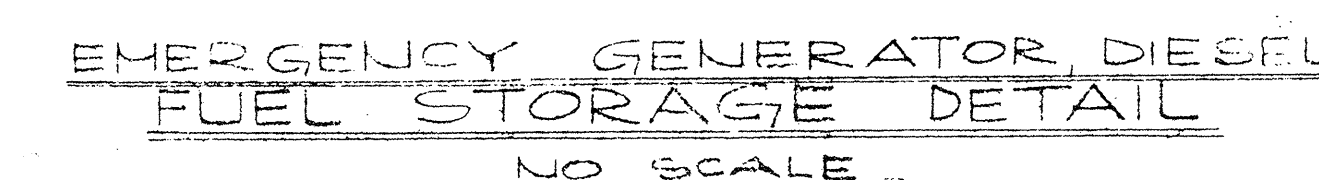


FIRST FLOOR PLAN
SCALE $\frac{1}{8}'' = 1'-0''$

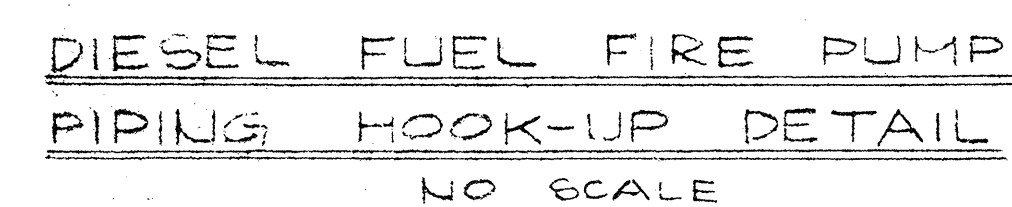

- NOTE:**
1. FUTURE KITCHEN EXHAUST DUCT, 16" GAUGE ALL WELDED BLACK STEEL
 2. DUCTWORK & DIFFUSERS FOR FIRST FLOOR ARE SHOWN FOR BUDGET PRICING ONLY. DO NOT PURCHASE OR INSTALL UNTIL TENANT LAYOUTS ARE COMPLETE

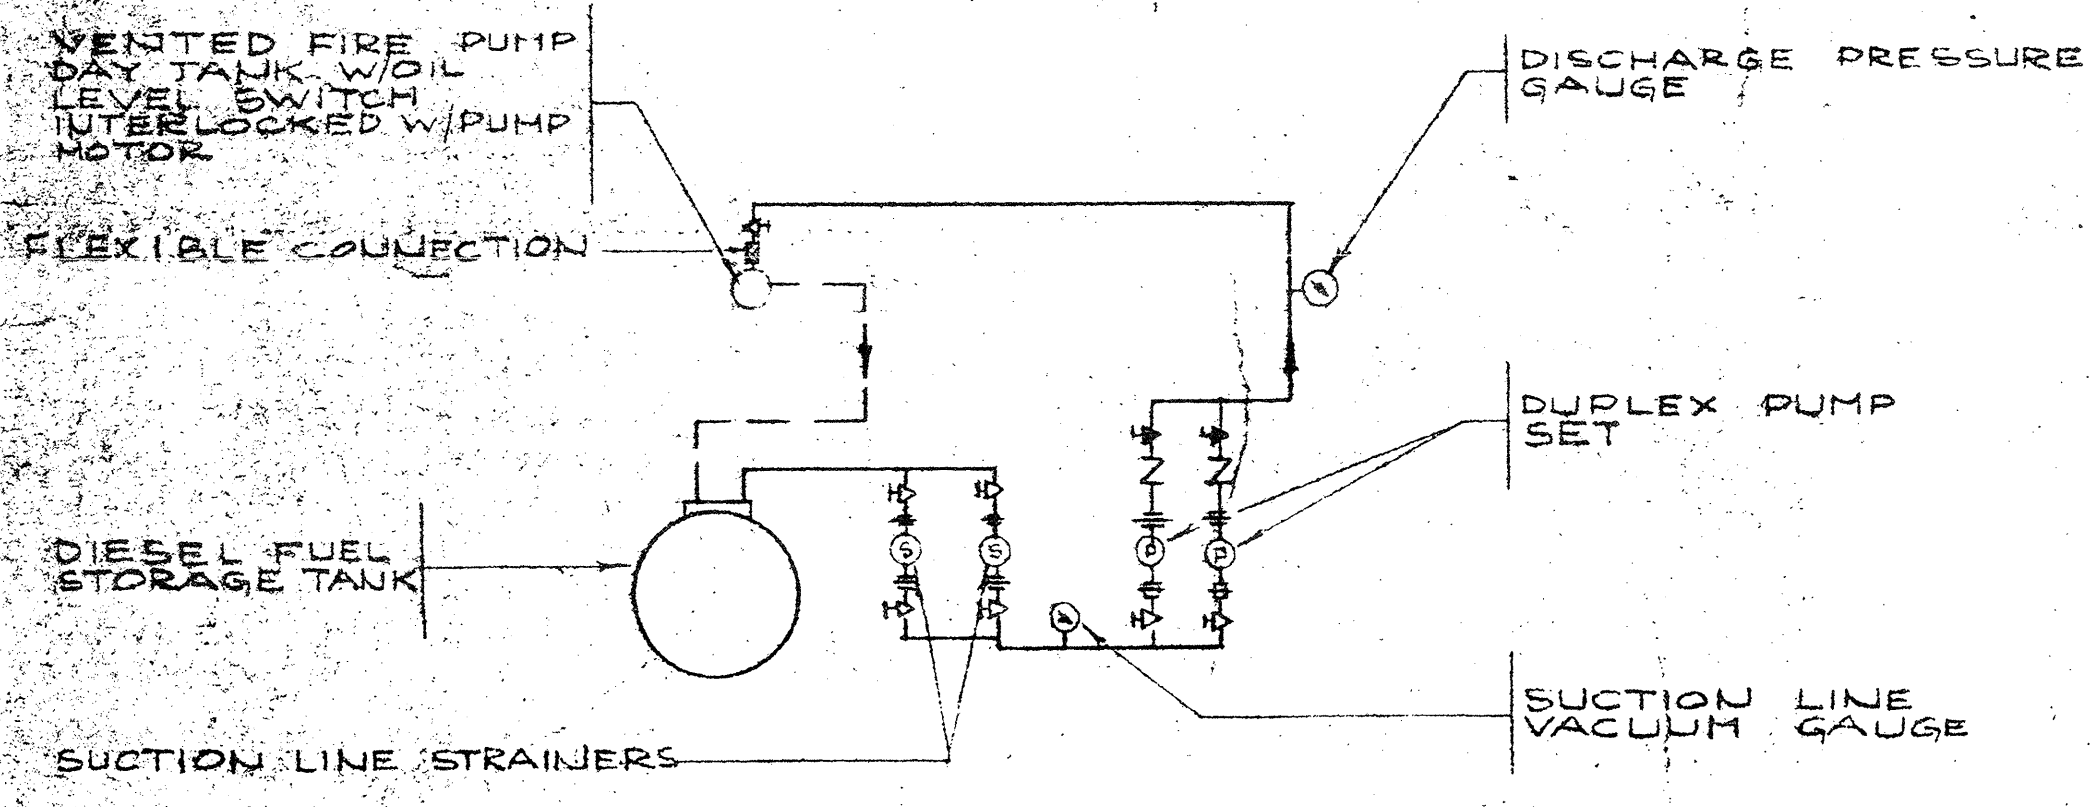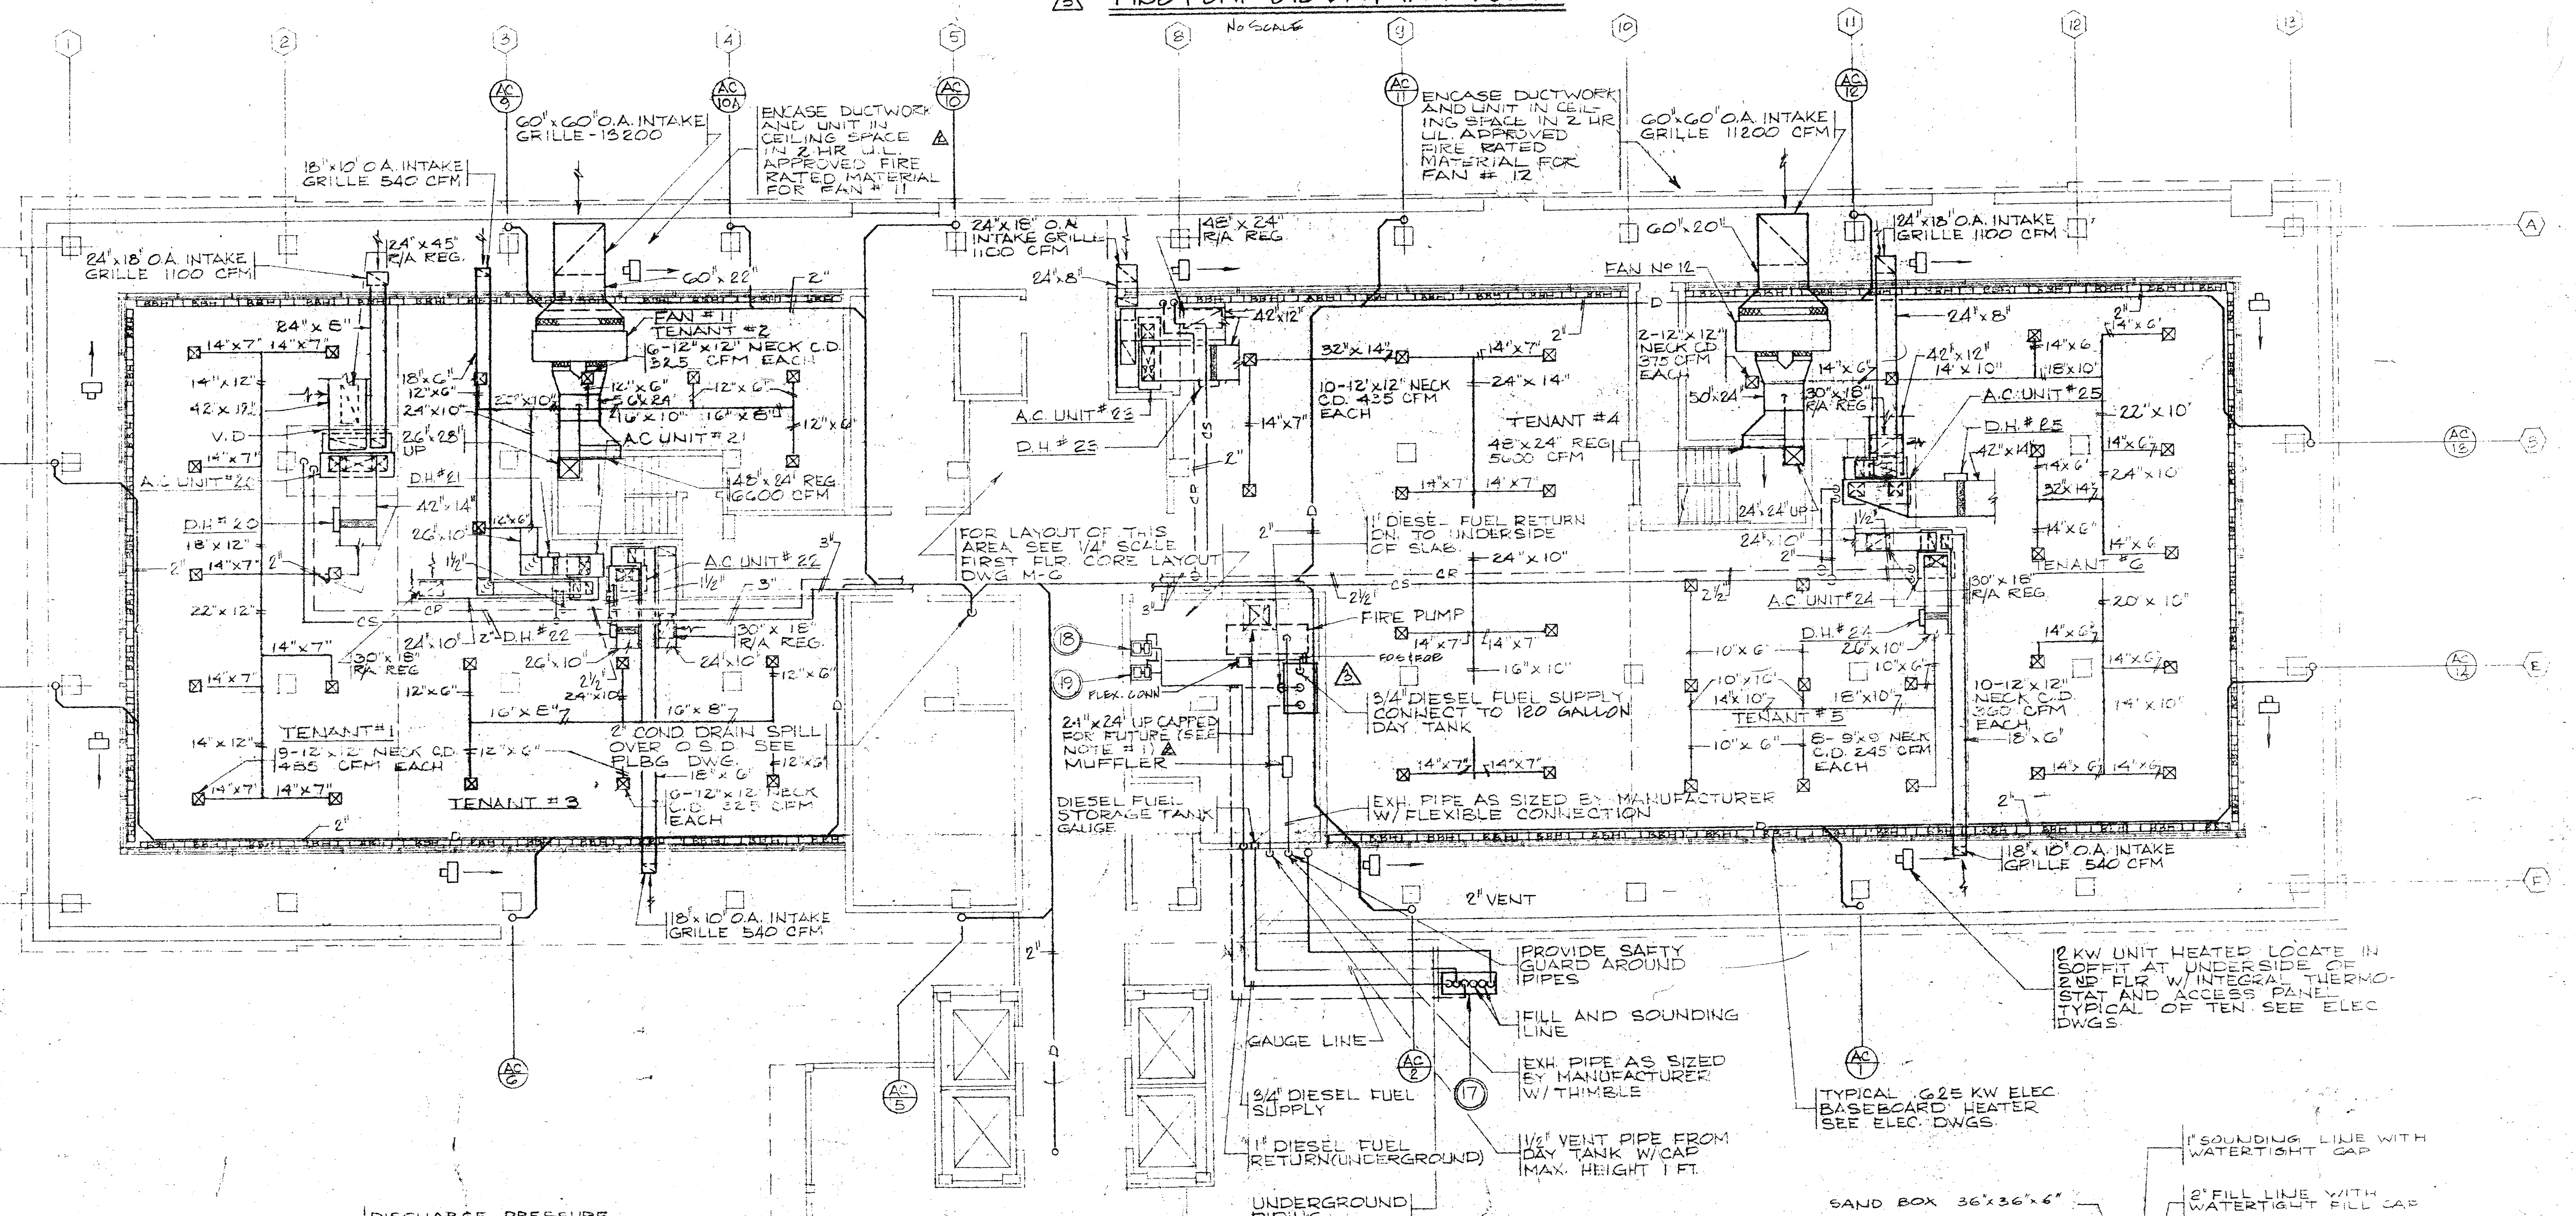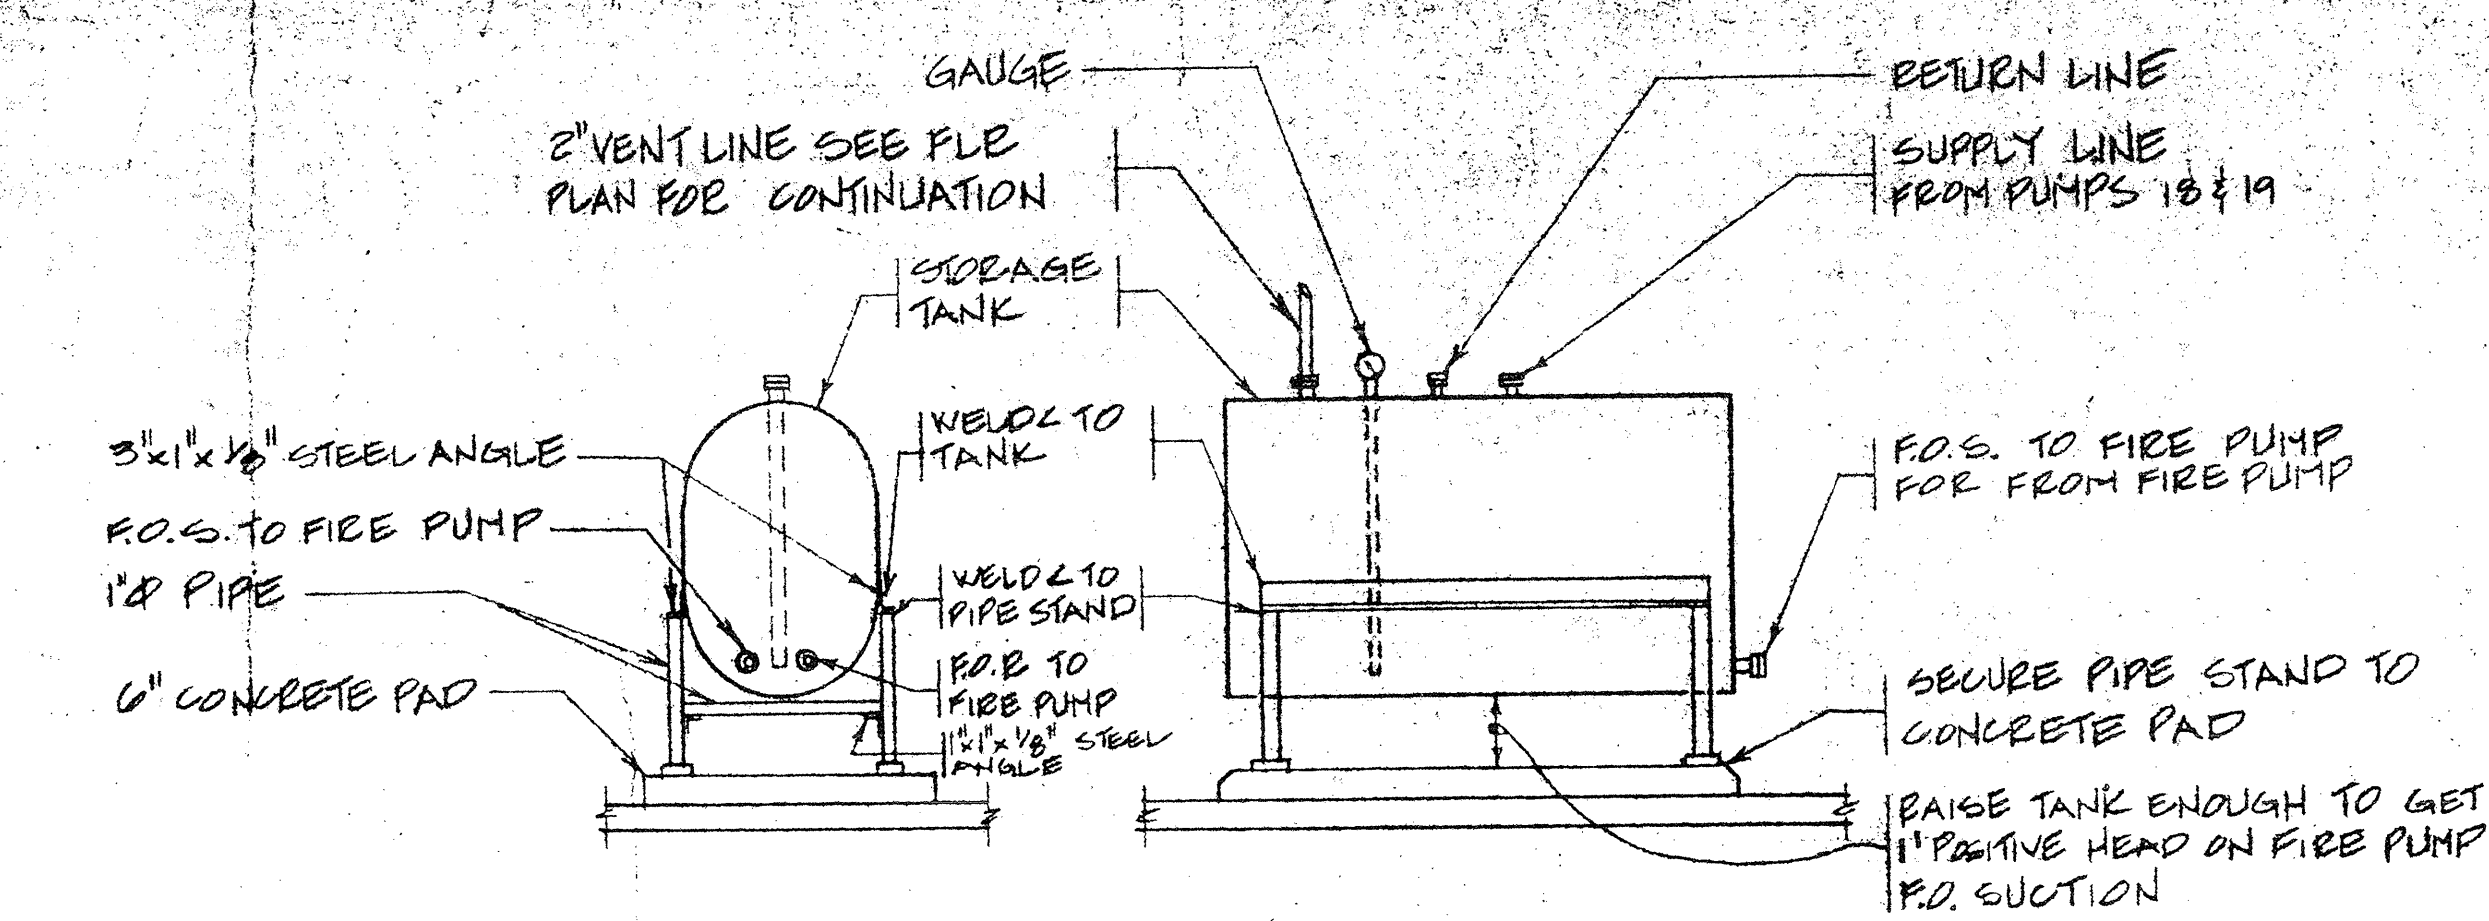


NOTE:
BOUNDLINE ALL SUPPLY & RETURN DUCTWORK LOCATED IN MECHANICAL EQUIPMENT ROOMS.

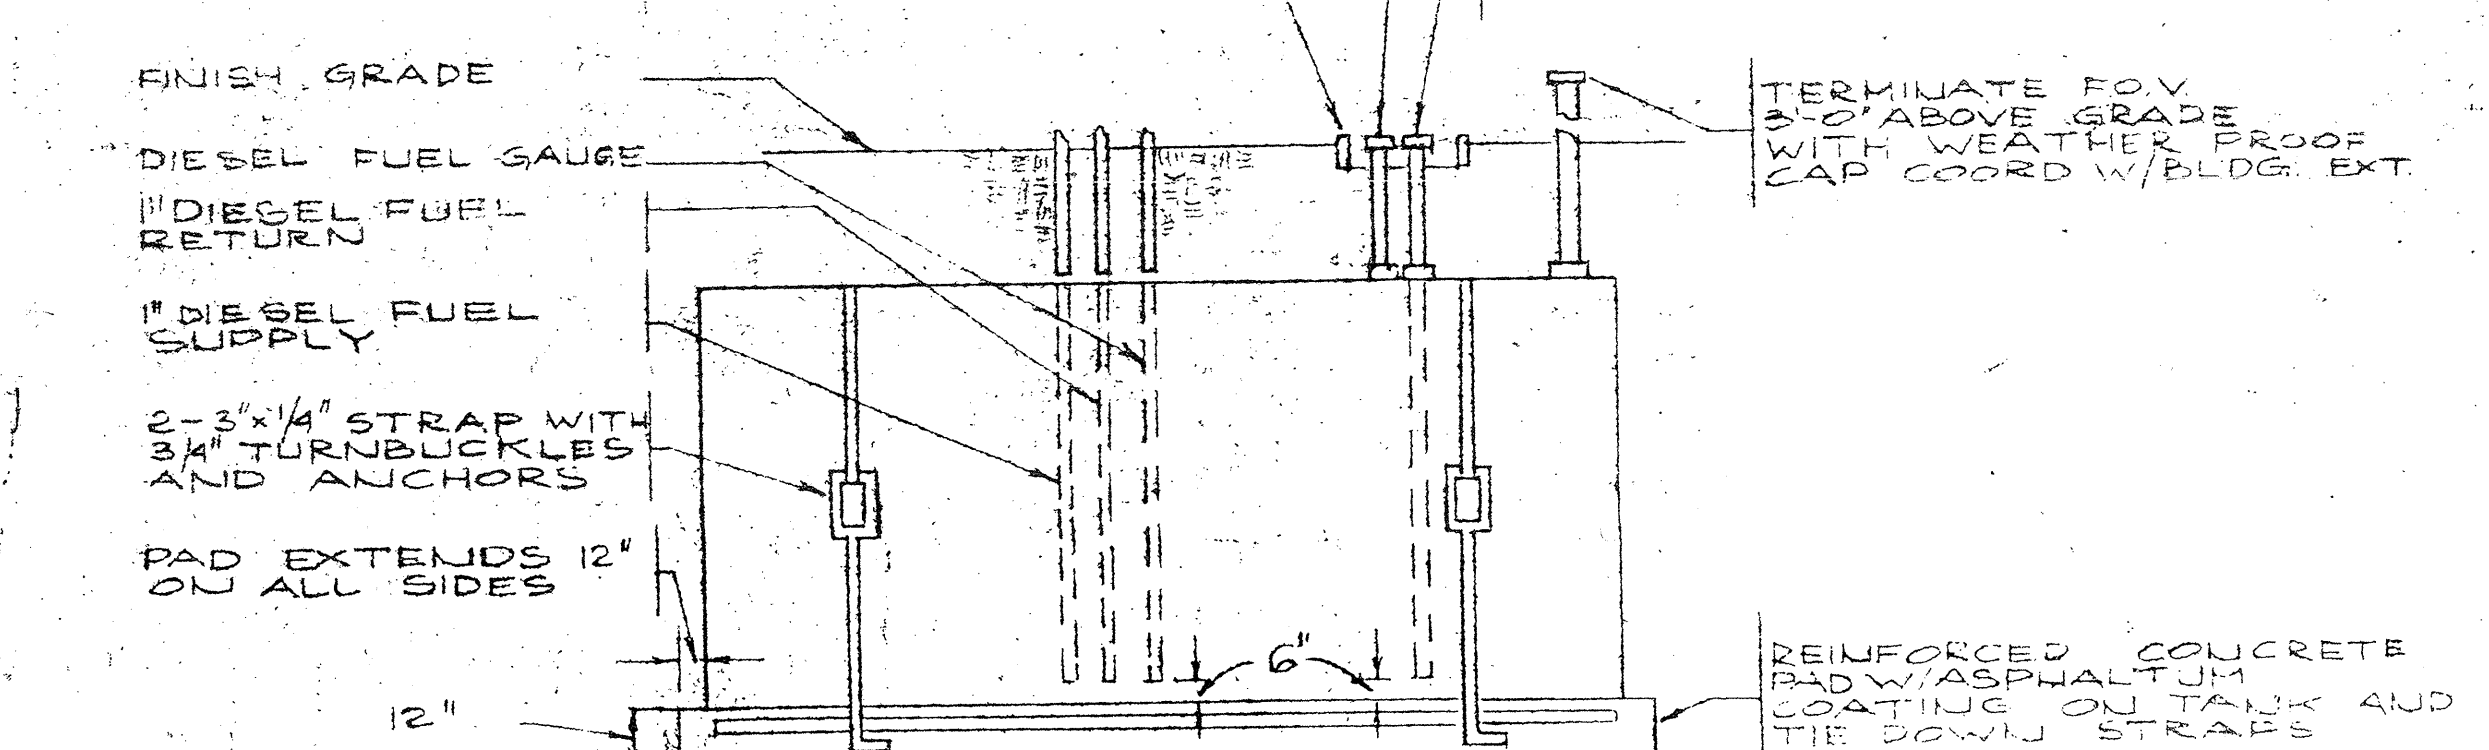


NO.	REVISION	DATE
1	FOR CONSTRUCTION	1-10-79

date 1-10-79
 job number 77057
 sheet number M-2

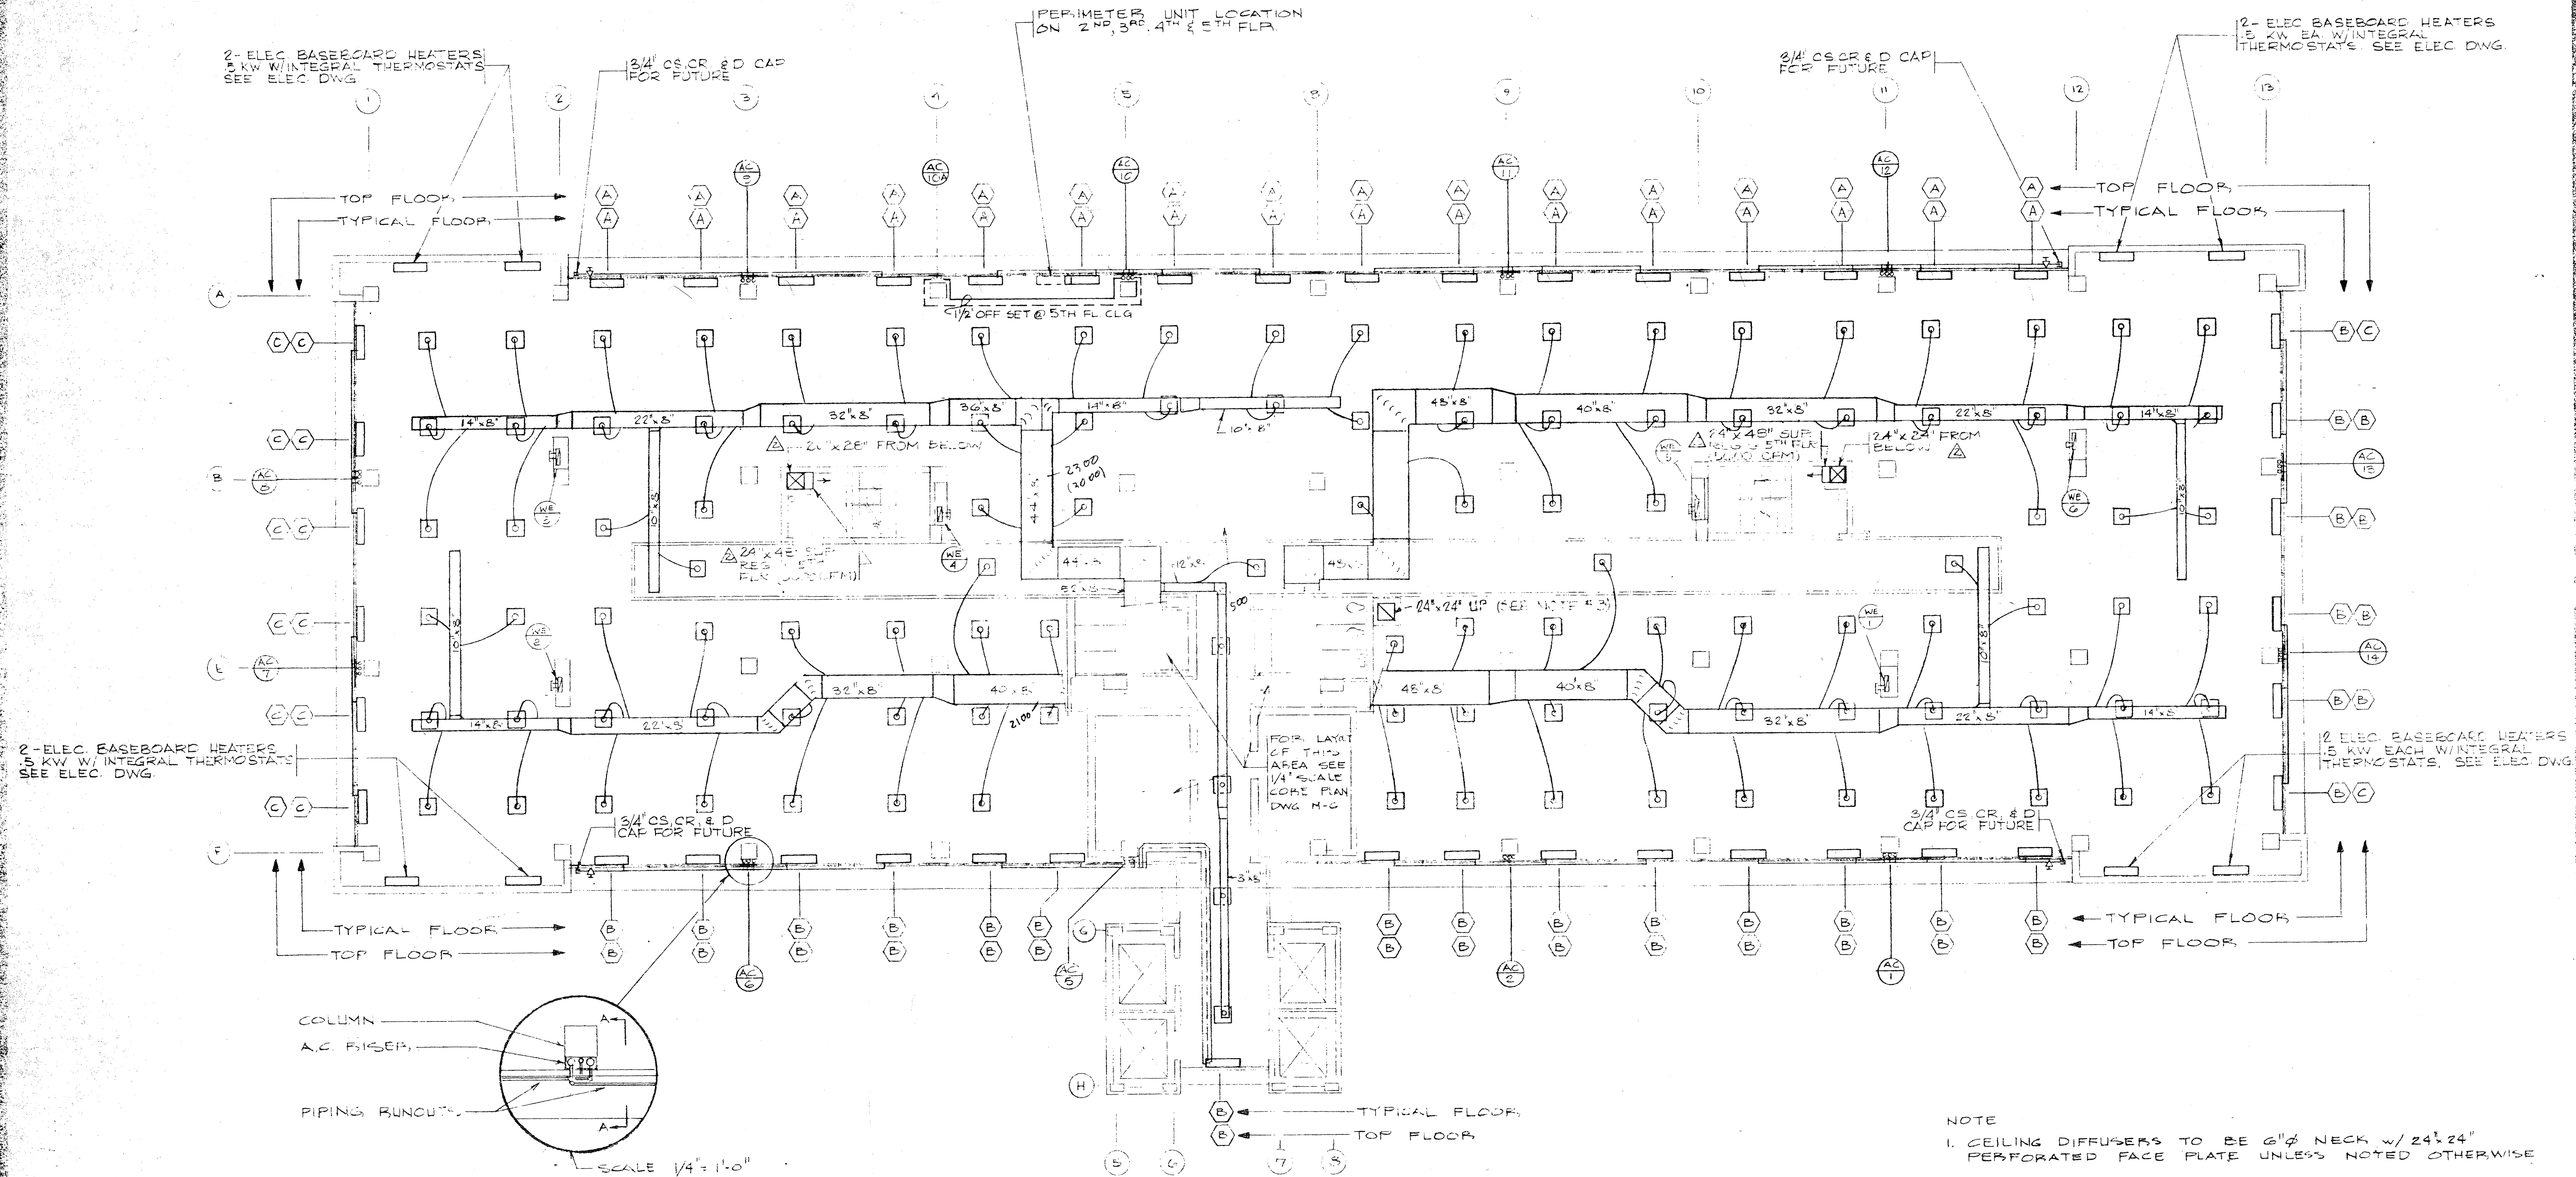


- NOTE
1. CEILING DIFFUSERS TO BE 6" Ø NECK W/ 24" x 24" PERFORATED FACE PLATE UNLESS NOTED OTHERWISE
 2. FLEXIBLE DUCT RUNOUTS TO CEILING DIFFUSERS TO BE 6" Ø AND MAX LENGTH OF 12 FT
 3. FUTURE KITCHEN EXHAUST DUCT, 10 GAUGE ALL WELDED BLACK STEEL

TYPICAL FLOOR PLAN (SECOND THRU TENTH FLOOR)
 SCALE: 1/8" = 1'-0"

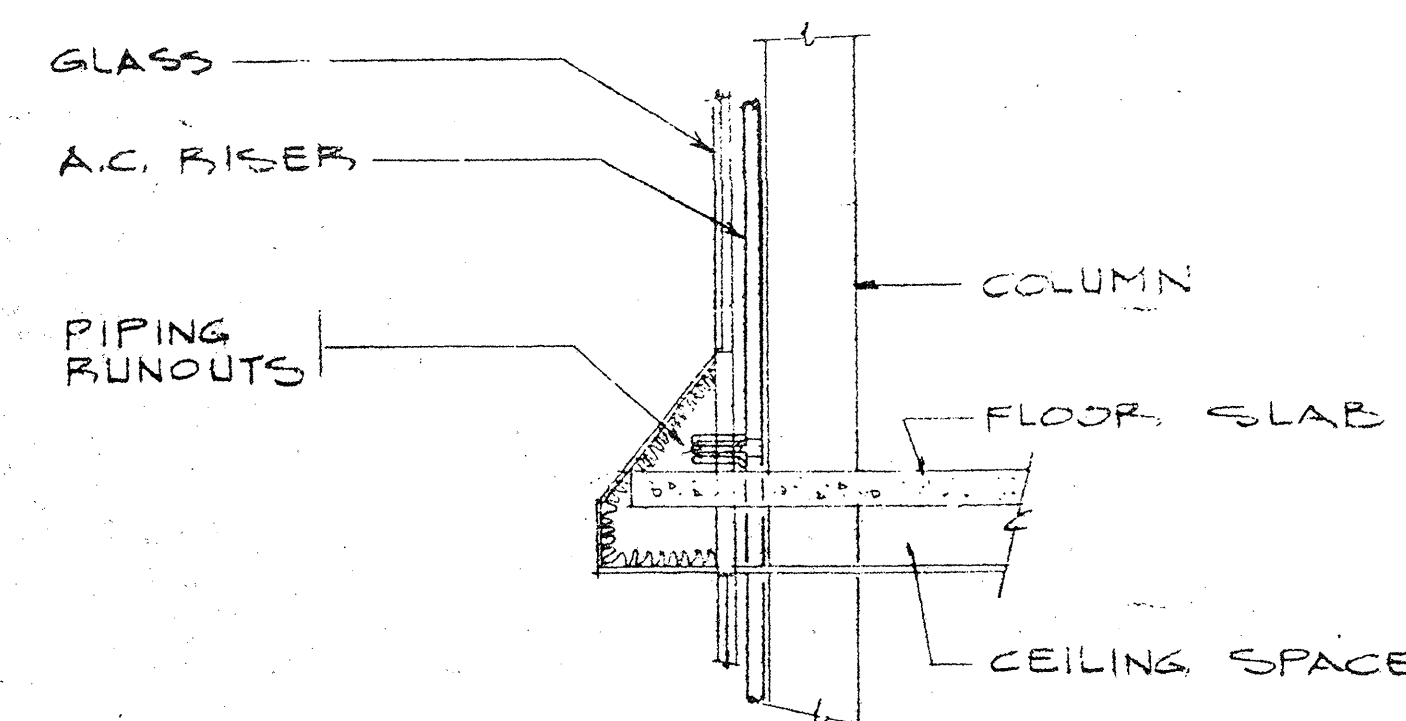




SECTION A-A
 SCALE: 1/4" = 1'-0"

ISOLATE EASTSIDE RISER
ISOLATE WESTSIDE RISER

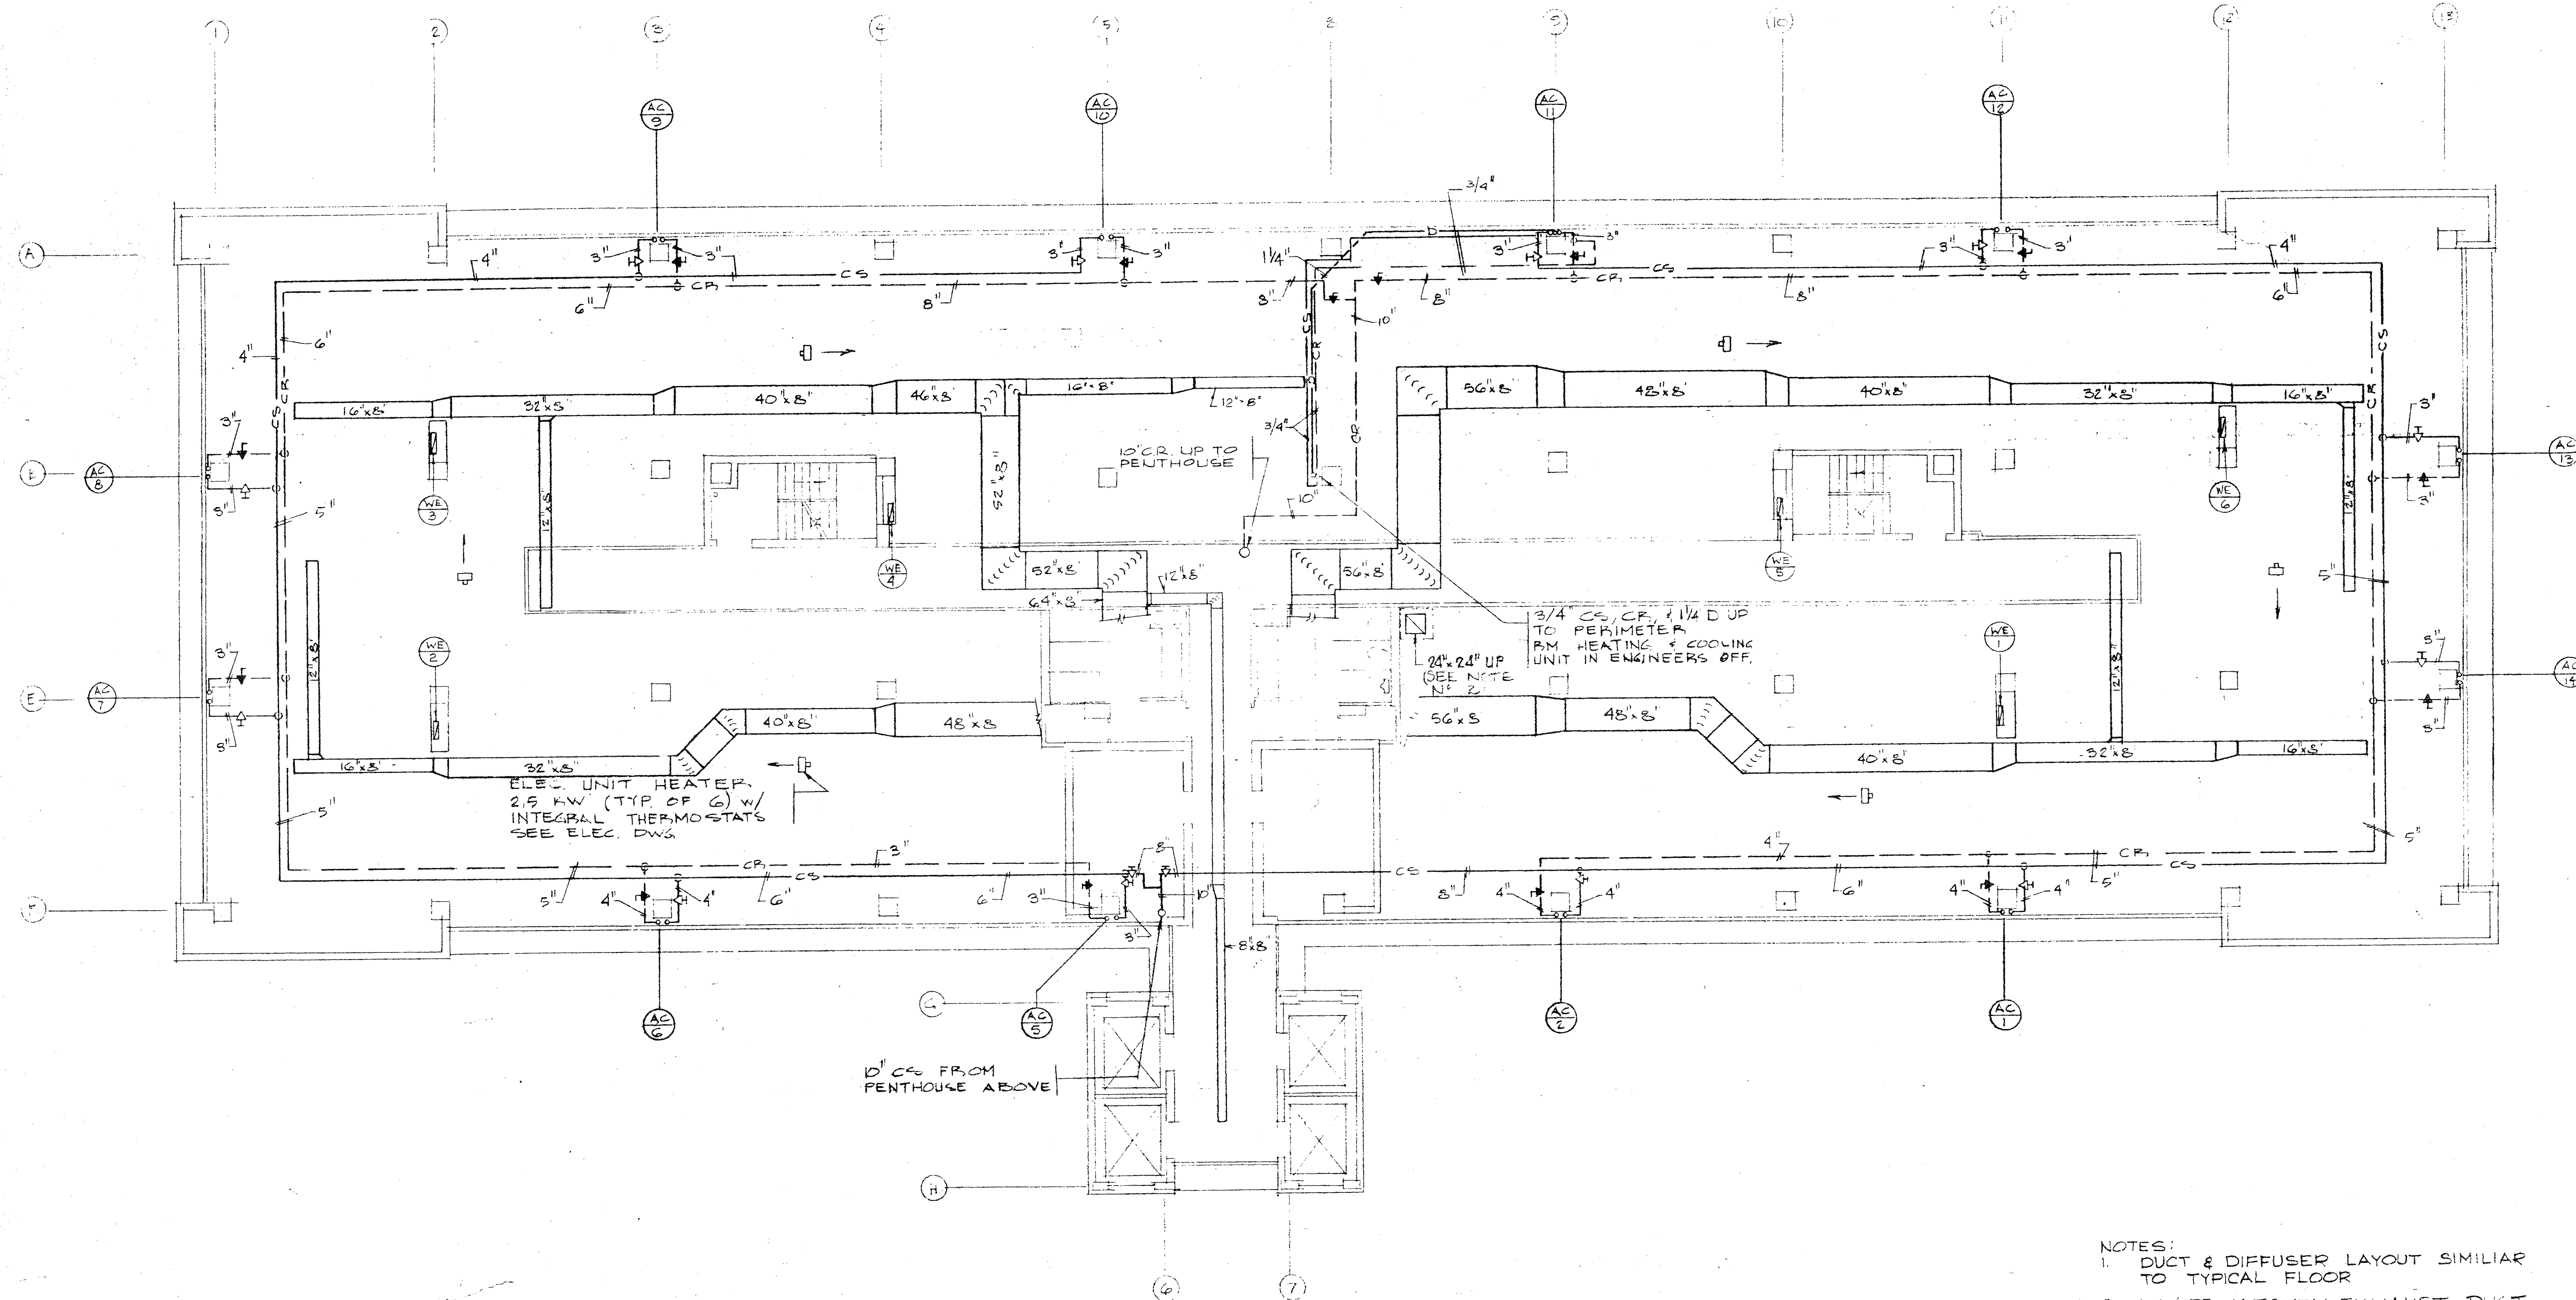




10TH FLR CLG. SPACE PLAN
SCALE 1/8" = 1'-0"

- NOTES:
1. DUCT & DIFFUSER LAYOUT SIMILAR TO TYPICAL FLOOR
 2. FUTURE KITCHEN EXHAUST DUCT, 16 GAUGE ALL WELDED BLACK STEEL.

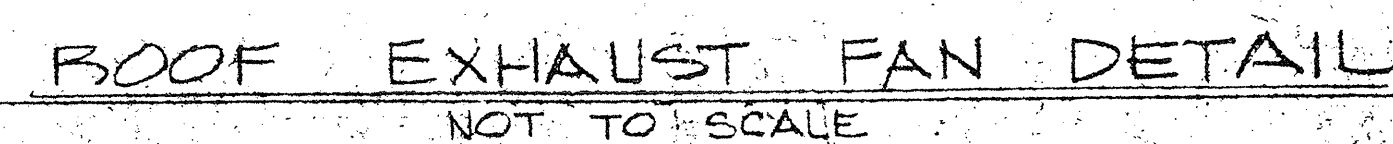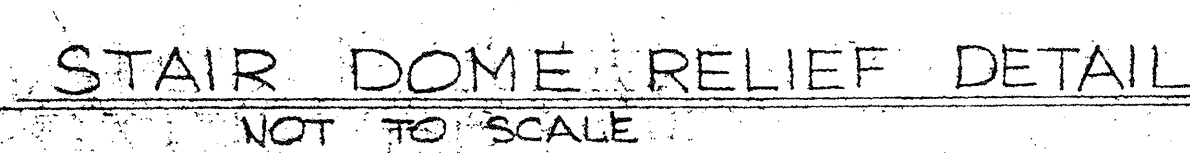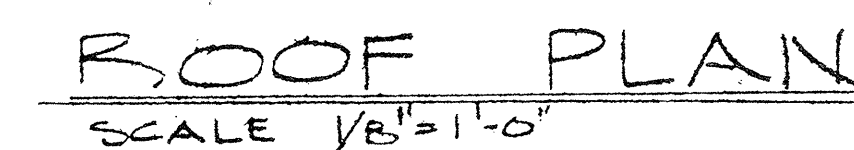

- NOTES:**
1. LOCATE BOTTOM OF COOLING TOWER BASIN AT AN ELEVATION HIGHER THAN TOP OF PRIMARY CONDENSER WATER PUMP CASING & CONDENSER WATER DIVERTING VALVE.
 2. HEAT TAPE, INSULATE & WEATHERPROOF ALL CONDENSER WATER PIPING EXPOSED TO THE WEATHER.

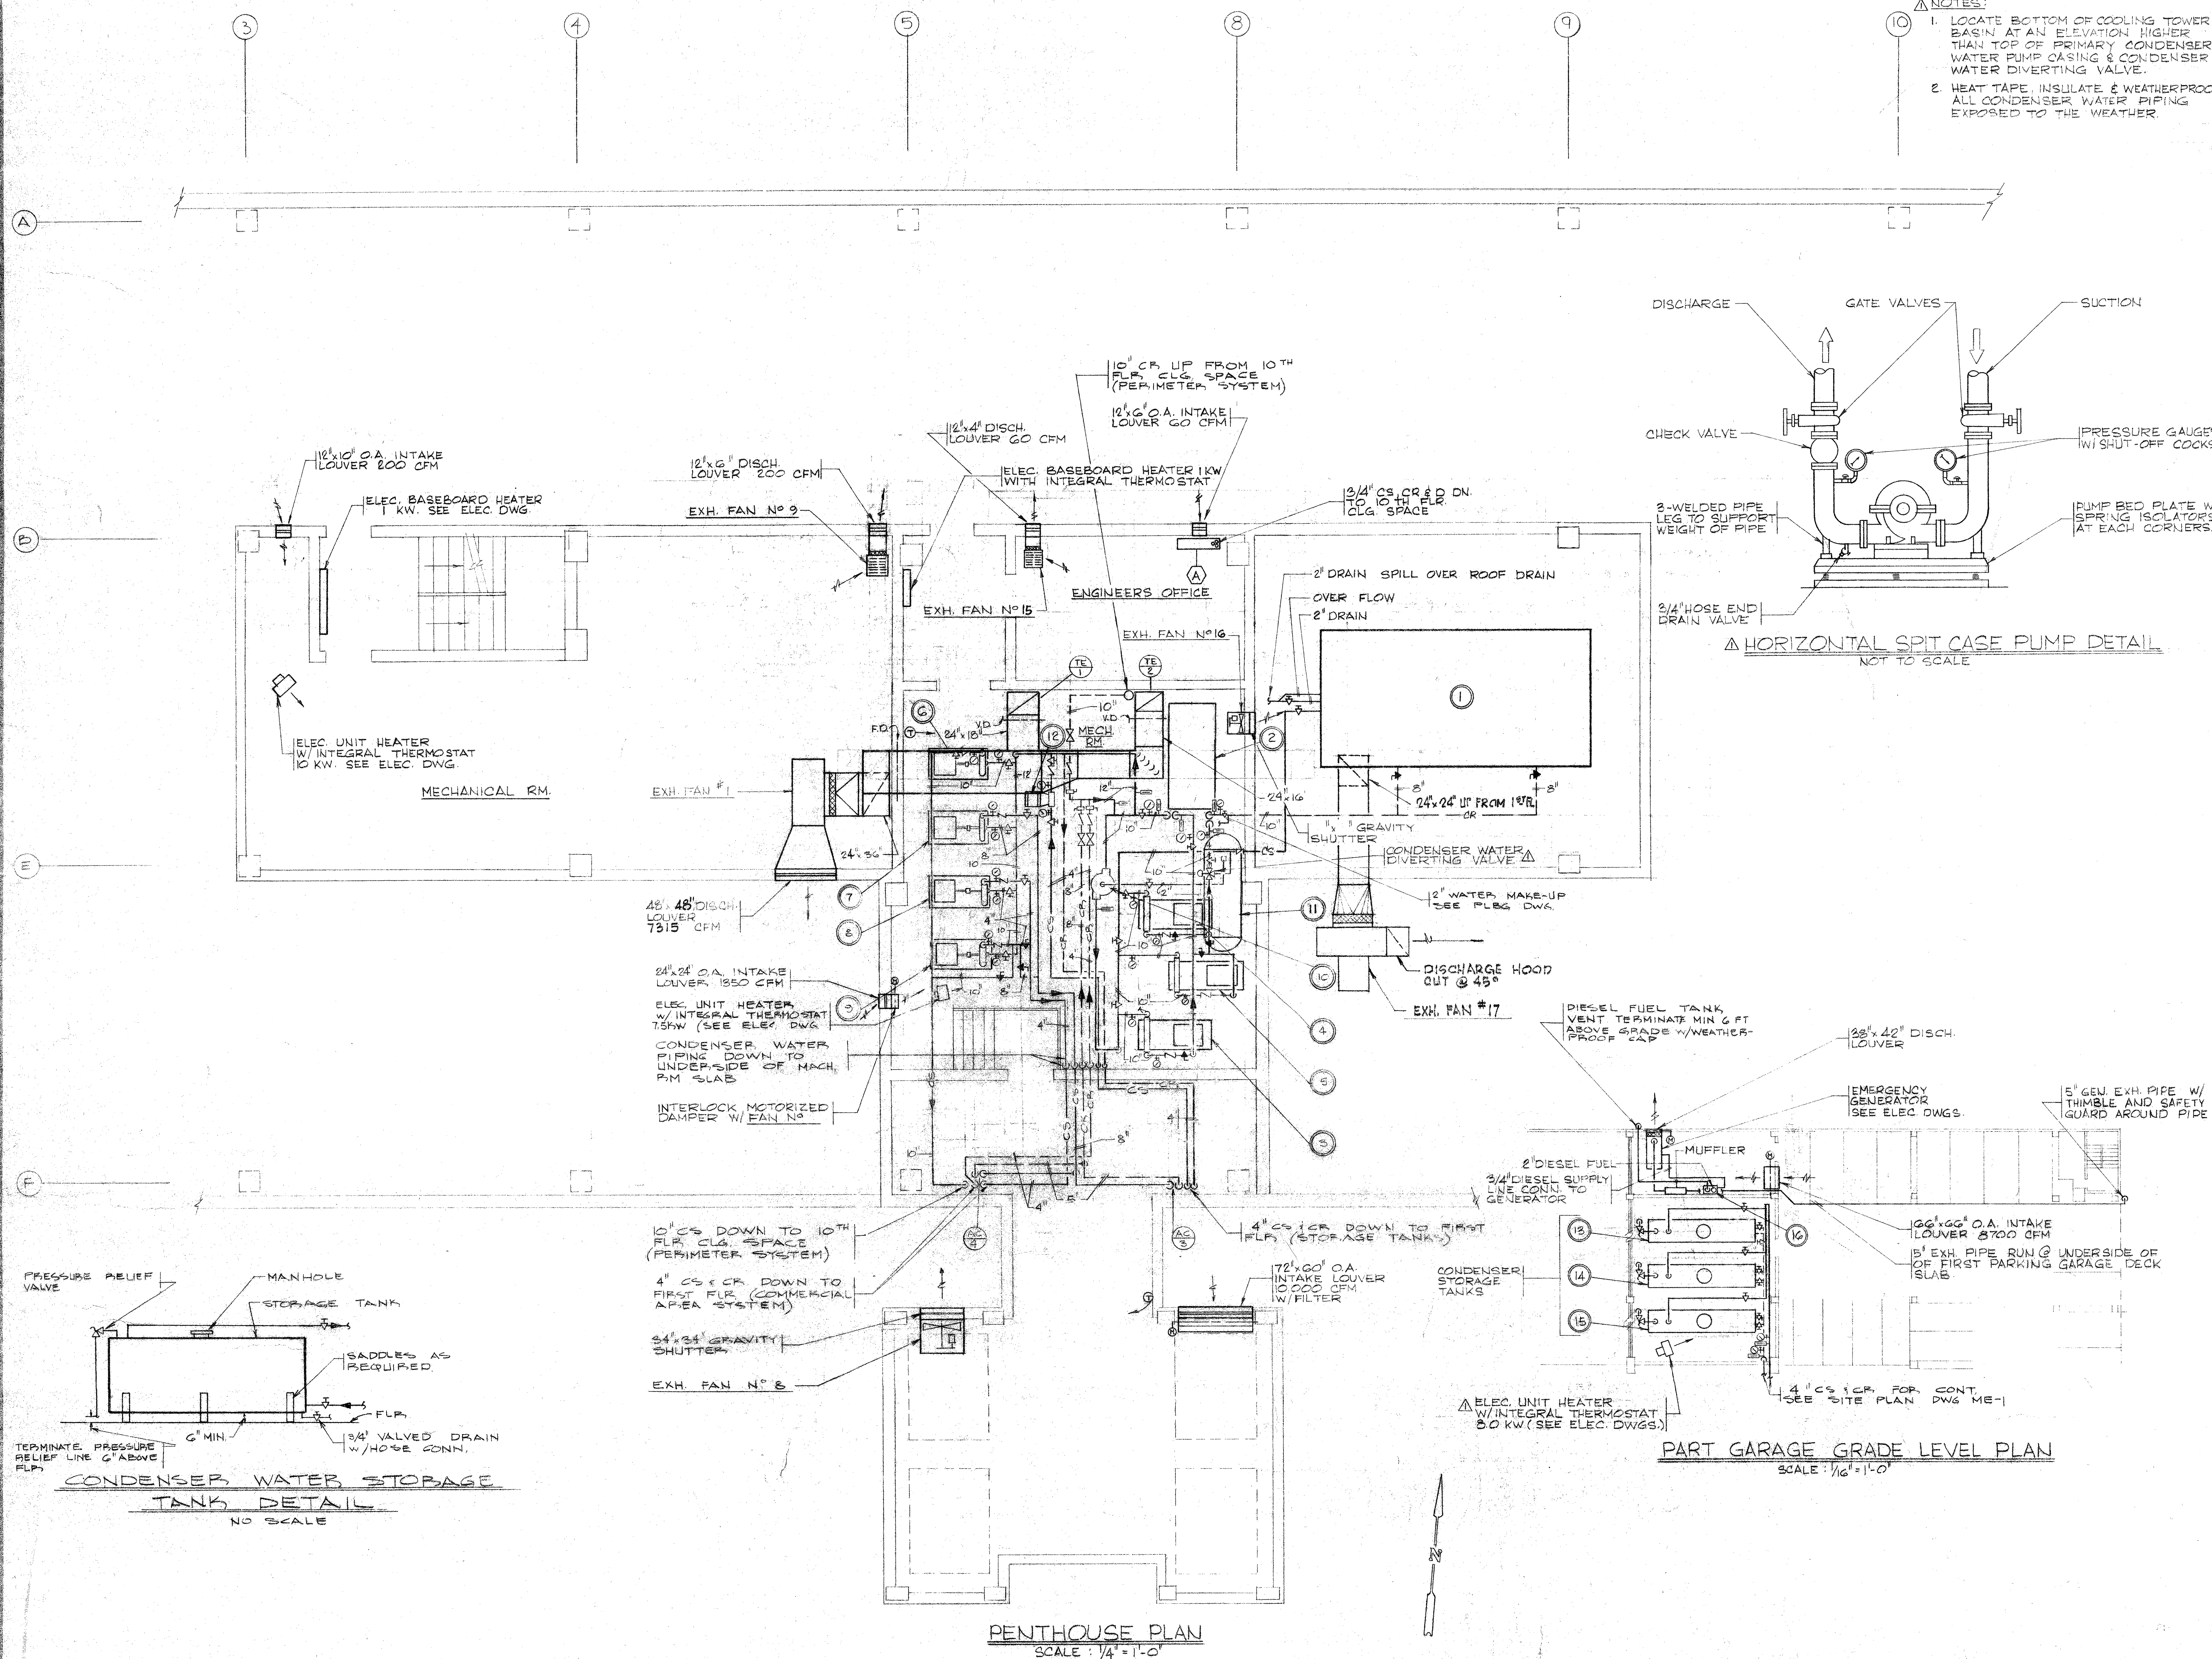

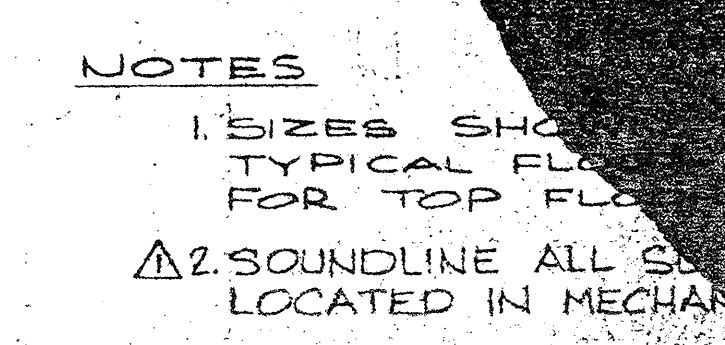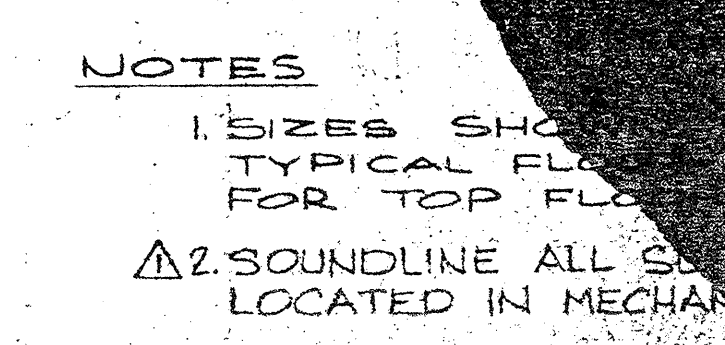



MONTROSE CENTER OFFICE BUILDING, ROCKVILLE, MD
FIRST FLOOR AND TYPICAL FLOOR CORE PLANS

3/19/79 FOR CONSTRUCTION

date
1-10-79

job number
77057

sheet number
M-1

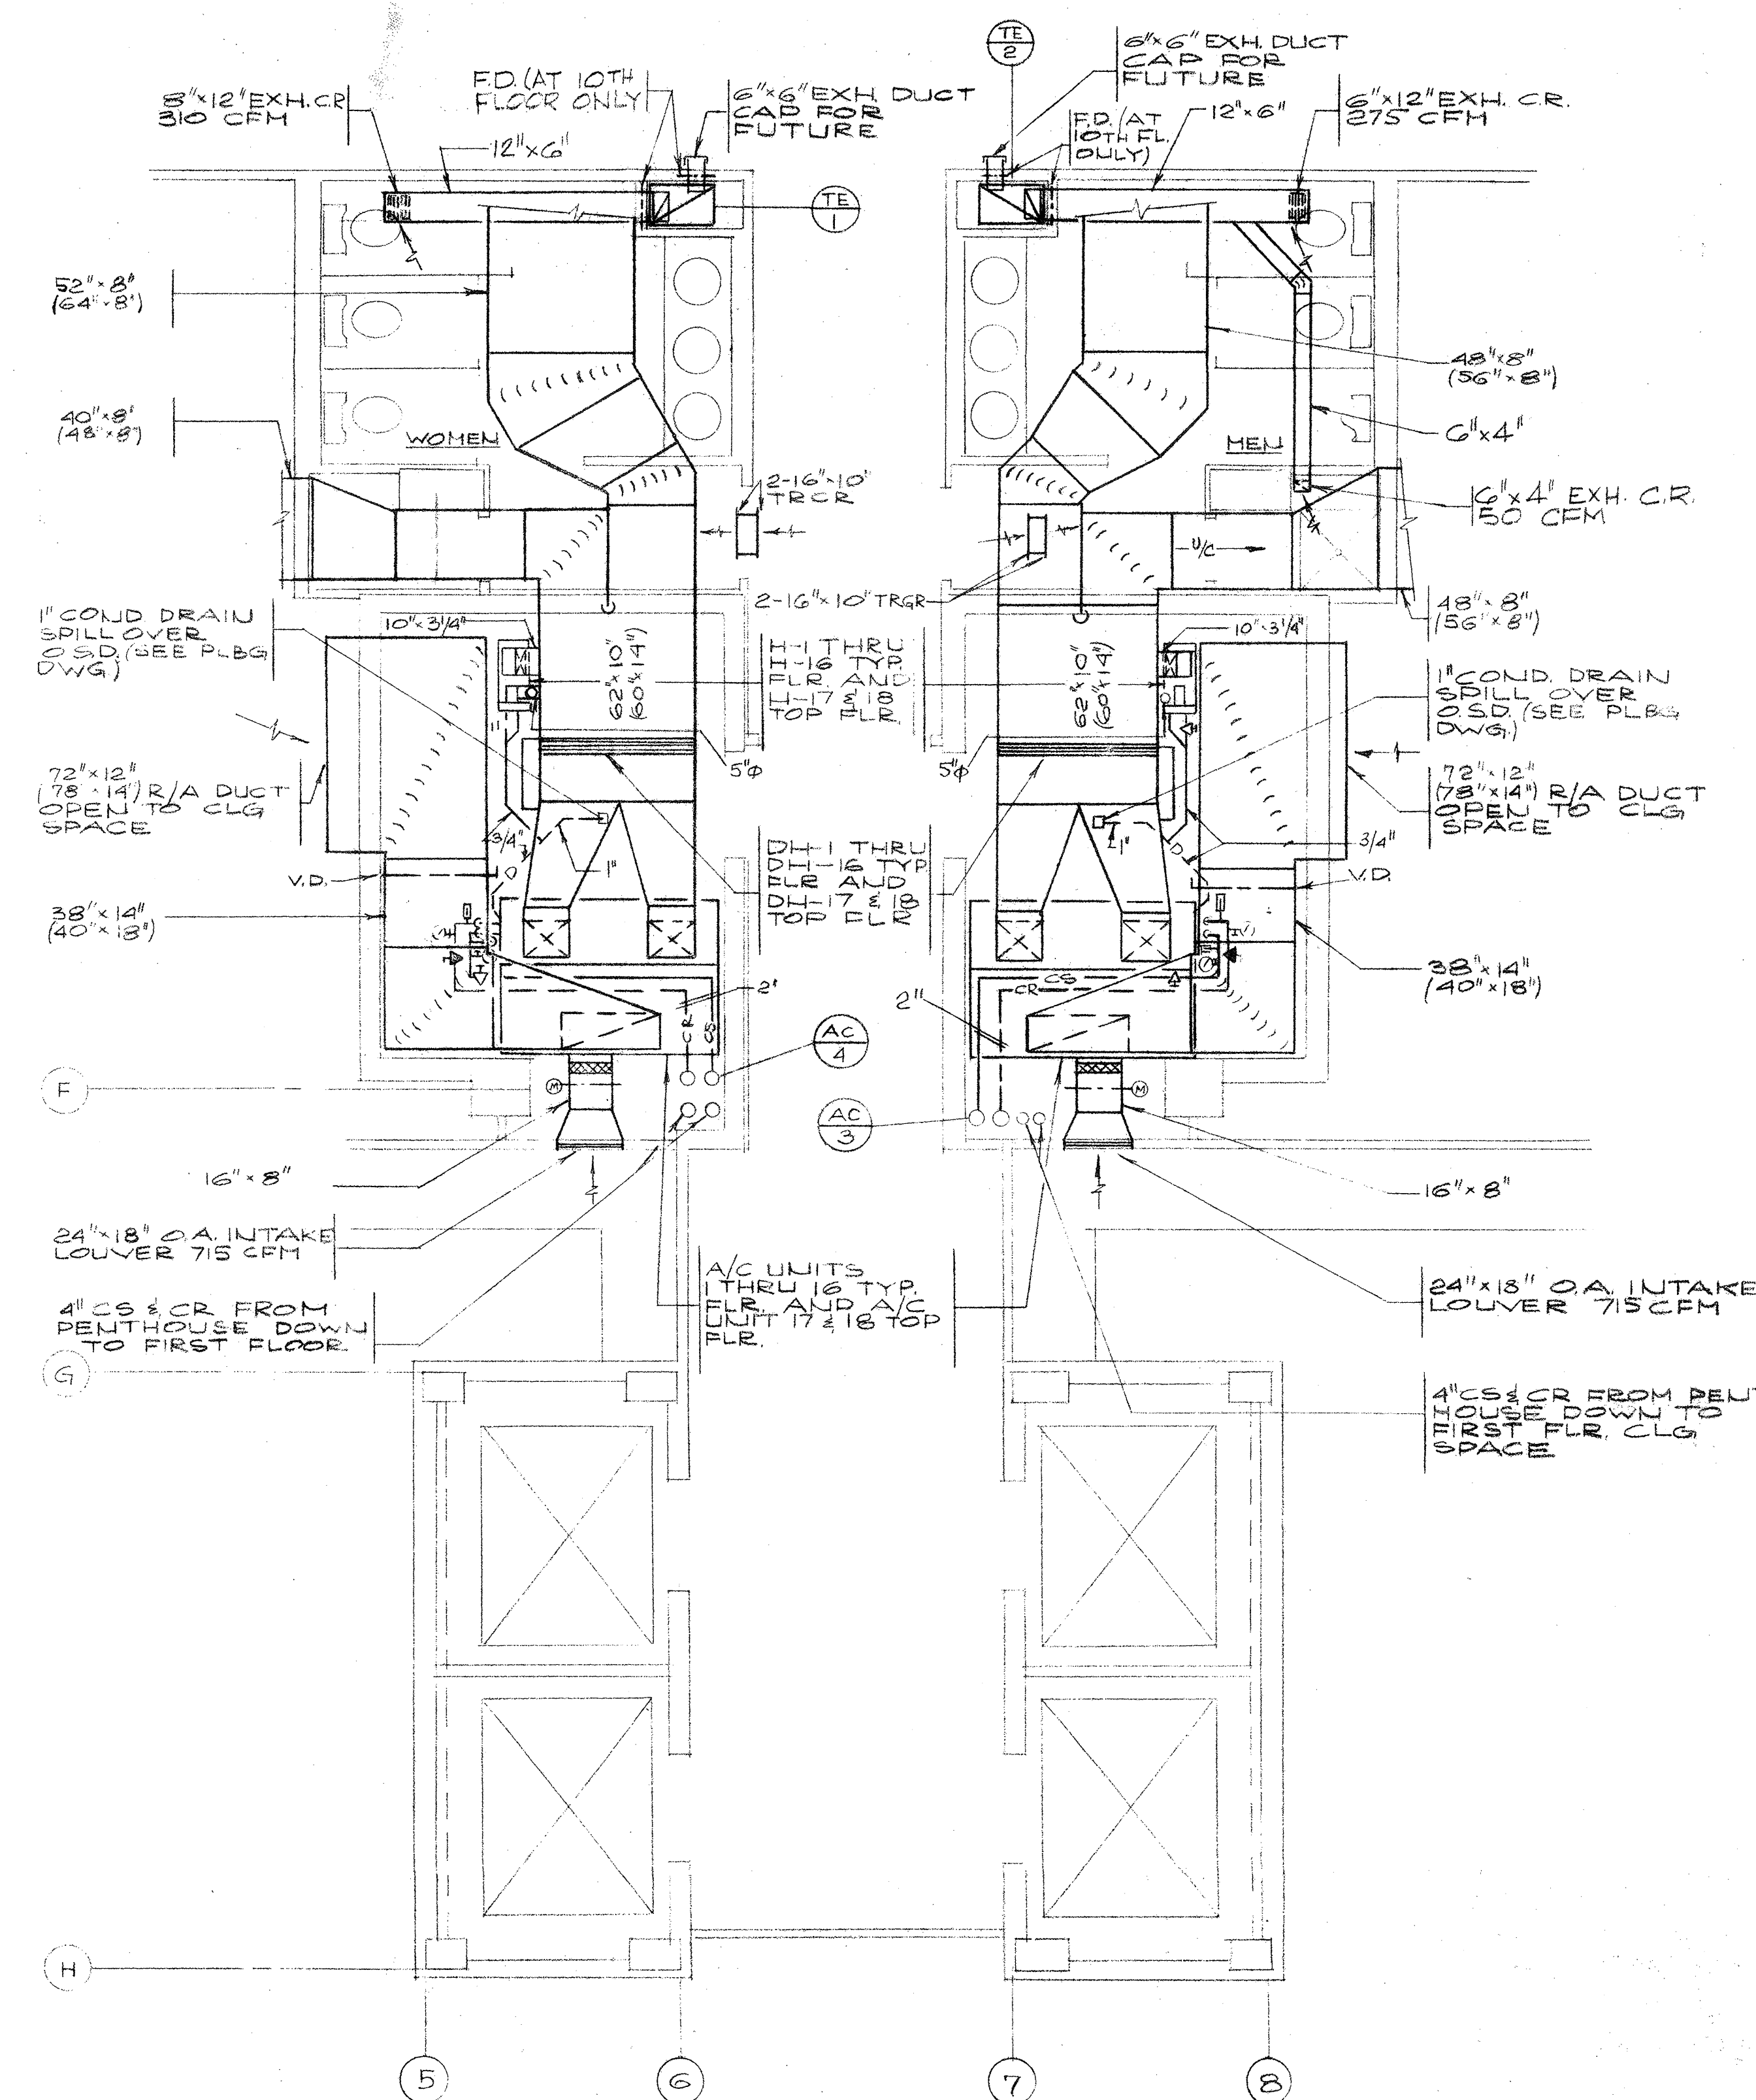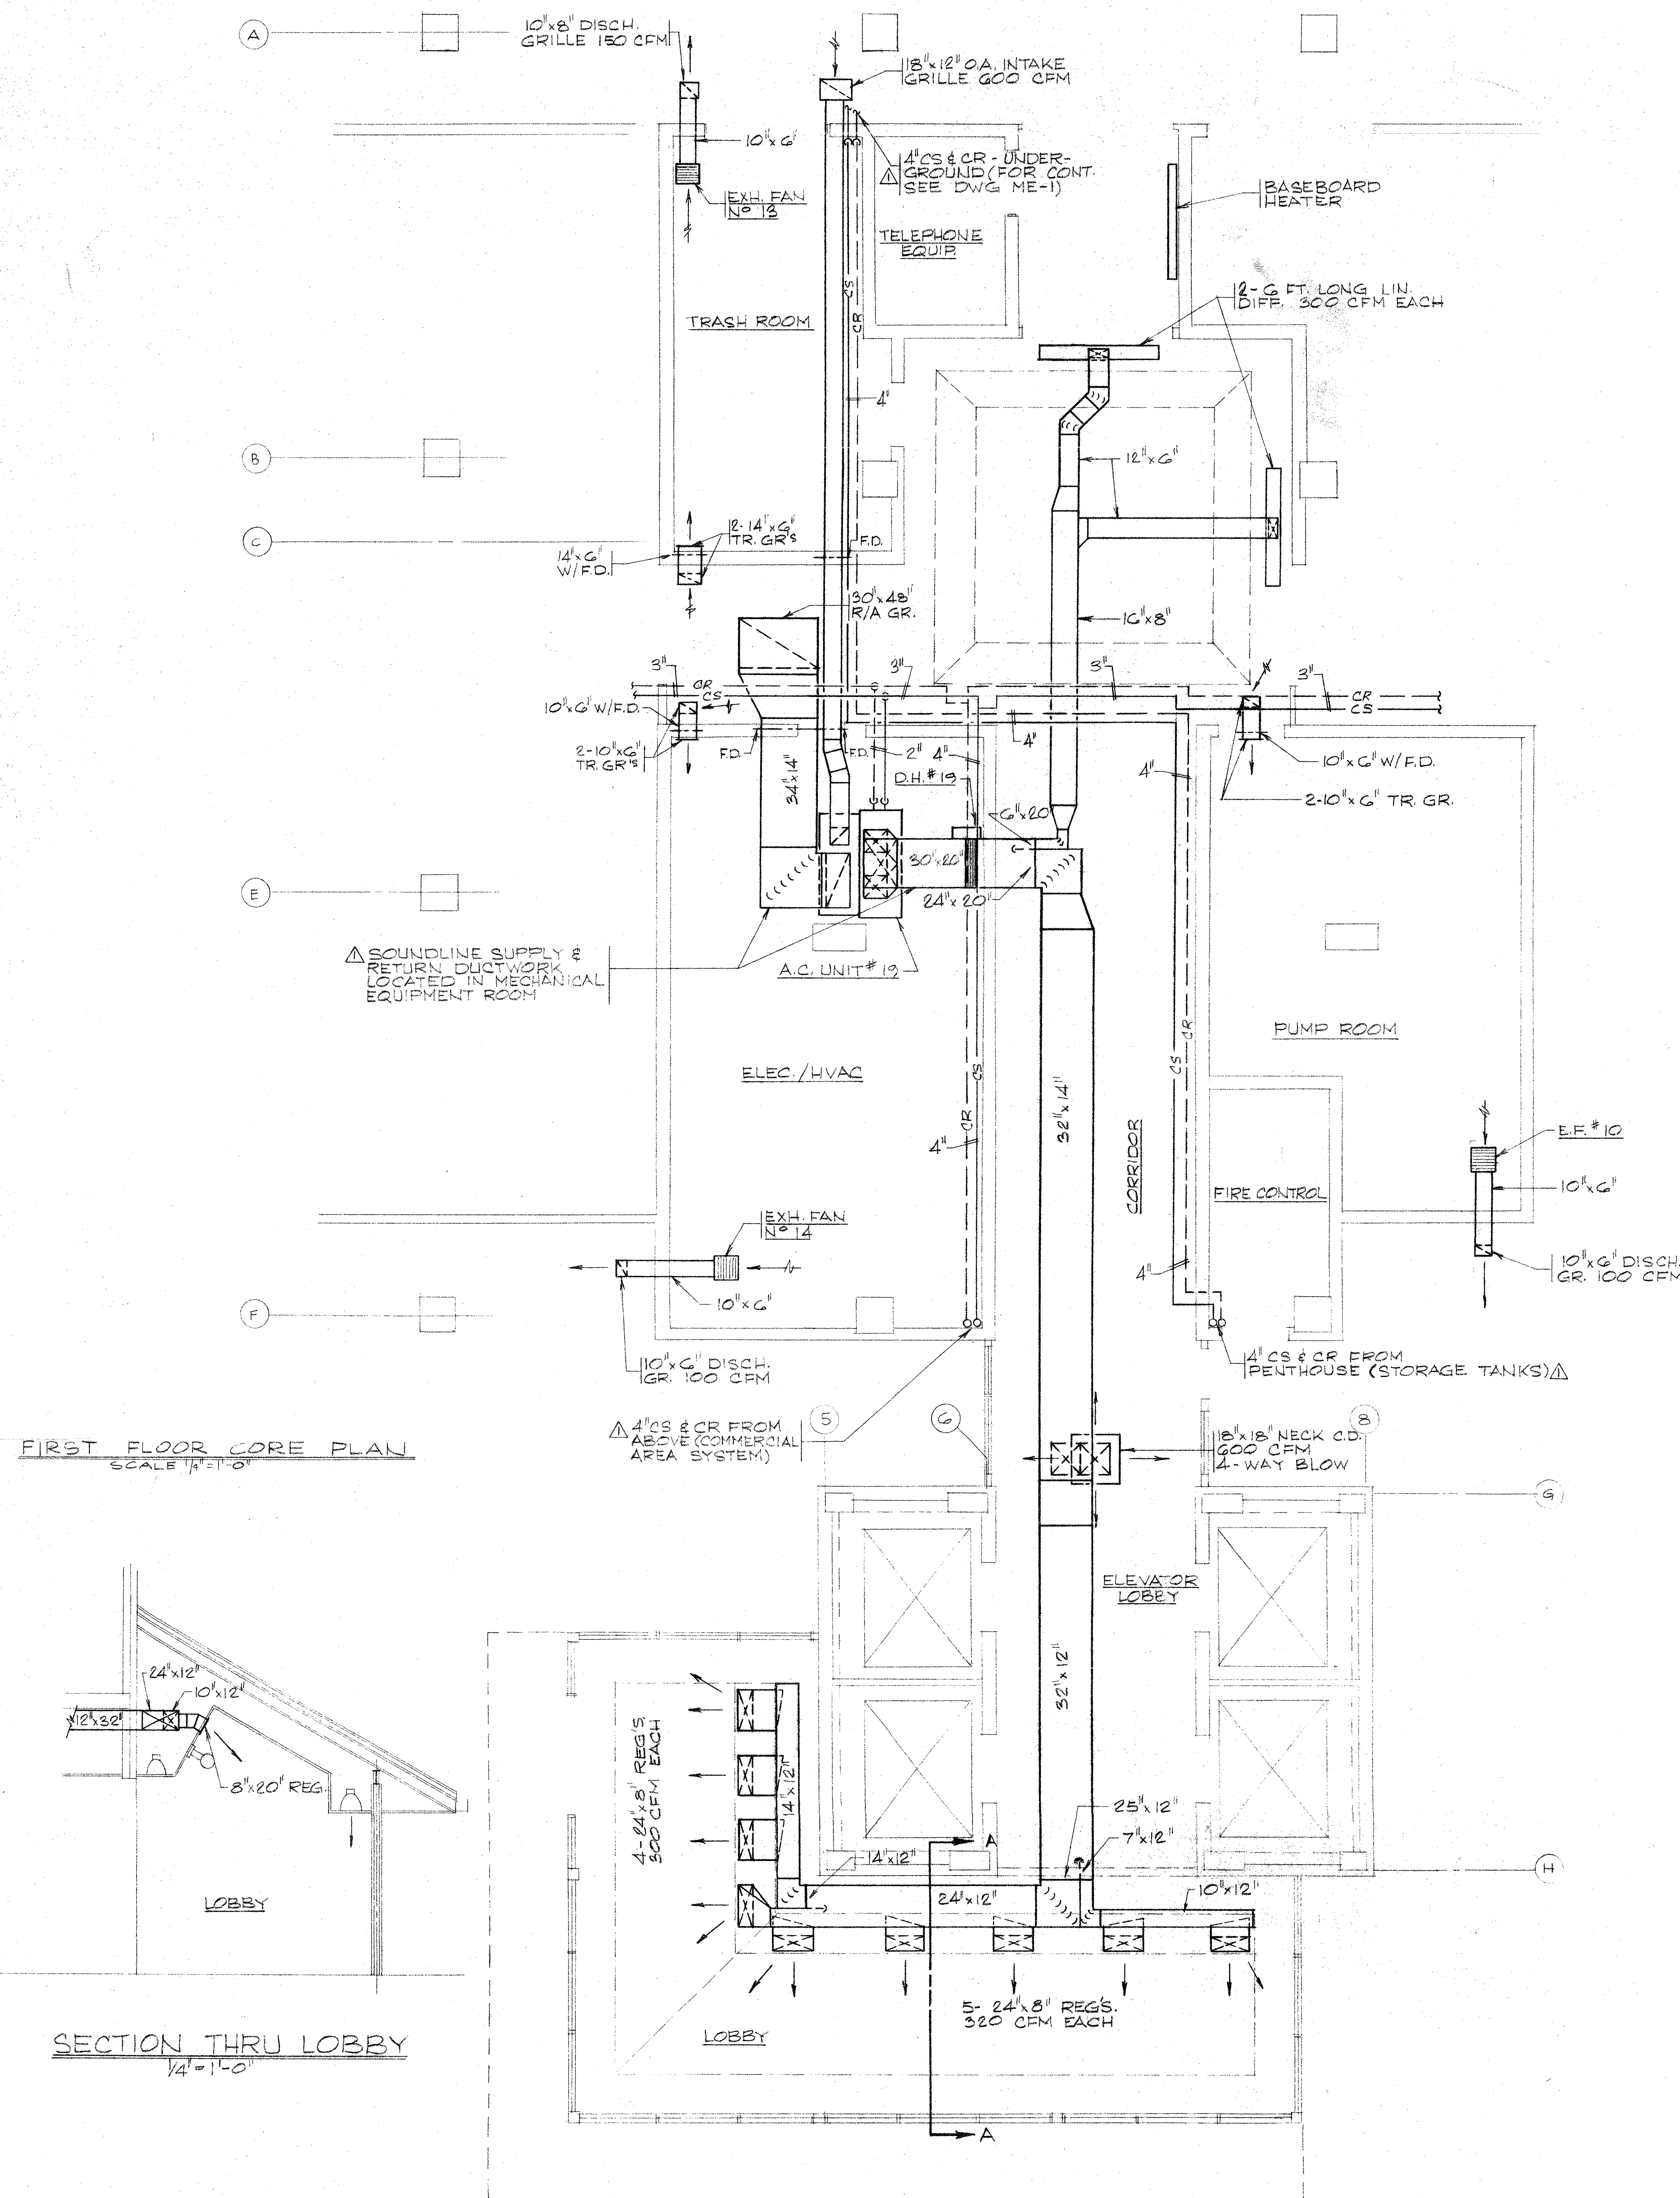

NOTES

1. SIZES SHOWN IN PARENTHESIS ON
TYPICAL FLOOR CORE PLAN ARE
FOR TOP FLOOR ONLY.

△2. SOUNDLINE ALL SUPPLY & RETURN DUCTWORK
LOCATED IN MECHANICAL EQUIPMENT ROOMS

UNIT SIZE	CFM	GPM	PD/FT	COOLING CAP (BTUH)		# CYCLES	ELECT. RES. HT. (BTUH)	REMARKS
				SENS.	TOTAL			
(A)	210	2.4	7	6605	8850	13105	5200	2.5
(B)	420	3.7	6.7	10560	13570	19125	5200	2.5
(C)	520	4.7	8.5	12255	17025	24080	5200	2.5

* COOLING CAPACITY BASED ON ENT. AIR @ 77° DB - 64° WB AND 32° ENT. WATER TEMP.
 ** HEATING CAPACITY BASED ON ENT. AIR @ 70° AND 70° ENT. WATER TEMP.

HTY. No.	SERVING	LOCATION	CFM	HEATING CAPACITY		MIN. STAGE	REMARKS
				MIN. BTUH	NOM. KW		
THRU 16	TYPICAL FLOORS	TYPICAL FLR MECH. RM.	4800	18265	6	2	
17 & 18	TOP FLR	TOP FLR MECH. RM.	6000	18265	6	2	
19	FIRST FLR LOBBY	FIRST FLR MECH. RM.	4000	151,000	45	3	
20	FIRST FLR RENTAL SPACE	FIRST FLR MECH. RM.	4850	85,300	25	3	
21, 22 & 24	FIRST FLR RENTAL SPACE	FIRST FLR MECH. RM.	2000	51,190	15	3	
23 & 25	FIRST FLR RENTAL SPACE	FIRST FLR MECH. RM.	4950	102,300	30	3	

NOTE: ALL DUCT HEATERS - 1000 FPM MAX. FACE VELOCITY AND 0.1" MAX. P.D.

UNIT No.	SERVING	UNIT LOCAT.	CFM	EXT S.F.	HP	RPM	# COOLING CAPACITY		MIN. CAP. CFM	NOM. UNIT CAP. TONS	REMARKS
							ENT. AIR DB/WB	LYS. AIR DB/WB			
1 THRU 16	TYPICAL FLOORS	TYP. FLR MECH. RM.	4800	5/8"	3	710	82.9/68.8	60/53	37	710	15
17 & 18	TOP FLOOR	TOP FLR MECH. RM.	6000	5/8"	3	800	82.9/68.2	61/59.2	43	710	15
19	FIRST FLR LOBBY	FIRST FLR MECH. RM.	4000	1/2"	3	992	79.2/66.2	60.3/51.6	23	500	10
20, 22, 25	FIRST FLR RENTAL SPACE	FIRST FLR MECH. RM.	4850	1/2"	5	824	80.9/67.7	59.0/56.8	27	1000	15
21, 22, 24	FIRST FLR RENTAL SPACE	FIRST FLR MECH. RM.	1950	1/2"	1 1/2	762	81.7/68.4	58.9/56.6	16	540	7 1/2

* COOLING CAPACITY BASED ON 32°F ENT. WATER TEMP.

FAN No.	SERVING	LOCATION	CFM	S.P.	HP	FAN RPM	OV. RPM	ZONE PAKING @ 5 FT	FAN TYPE	REMARKS
1	TOILET EXH. RISERS 1-2	PENTHOUSE	7315	3/8"	3	630	1800	-	F.C. UTILITY SET	FLR MOUNTED
2, 3, 4, 5, 6 & 7	WET STACK EXH. RISERS	ROOF	800	1/2"	1/6	934	-	6	PURCH. DRIVE CENT. ROOF FAN	ROOF MOUNTED
8	ELEV. MACH. RM.	ELEV. MACH. RM.	10,000	1/4"	1 1/2	900	-	-	BELT DRIVE PROPELLER	WALL MOUNTED
9	PENTHOUSE STORAGE RM.	PENTHOUSE STORAGE RM.	390	3/8"	1 1/5	1030	-	12	DIRECT DRIVE IN-LINE CENTR.	CLG. MOUNTED
10 & 14	MECH. 1 ELEV. RM 1ST FLR	MECH. RM 1ST FLR	150	1/8"	1/40	860	-	6.2	DIRECT DRIVE IN-LINE CENTR.	CLG. MOUNTED
11	STAIR #1	1ST FLR	13200	1"	5	611	1606	-	BELT DRIVE CAB. FAN	MTD. ABOVE CEILING
12	STAIR	1ST FLR	11,200	1"	5	640	1700	-	BELT DRIVE CAB. FAN	MTD. ABOVE CEILING
13	TRASH RM.	TRASH RM.	150	1/8"	1/40	1550	-	3.1	DIRECT DRIVE CENTR. CLG. FAN	CLG. MOUNTED
15	ENGINEER'S OFFICE	PENTHOUSE	60	1/4"	1/40	550	-	1.3	DIRECT DRIVE CLG. FAN	CLG. MOUNTED
16	MECHANICAL PENTHOUSE	MECHANICAL PENTHOUSE	1250	3/8"	1/5	-	-	-	BELT DRIVE PROPELLER	WALL MOUNTED W/ BACK DRAFT DAMPER
17	FUTURE KIT HOOD	ROOF	8000	3"	7 1/2	953	1553	-	B.T. UTILITY SET	ROOF MOUNTED


HUMIDIFIER No.	SERVING	LOCATION	MIN. CAP. LBS./HR.	TYPE	KW	REMARKS
H-1 THRU H-6	TYP. FLR.	TYP. FLR. MECH. RMS	12.5	EVAP. FAN TYPE	4	
H-7 THRU H-18	TOP FLR.	TOP FLR. MECH. RMS	12.5	EVAP. FAN TYPE	4	











SYMBOL LIST

- | | | | |
|--------|--|-------|----------------------------------|
| KG | GATE VALVE IN DROP OR RISE | —D— | CONDENSATE DRAIN |
| AC-1 | SELF-CONTAINED A/C UNIT DESIGNATION | —CR— | CONDENSER WATER RETURN |
| DH-1 | DUCT HEATER DESIGNATION | —CS— | CONDENSER WATER SUPPLY |
| H-1 | HUMIDIFIER DESIGNATION | → | DIRECTION OF FLOW |
| (A) | PERIMETER RM HEATING & COOLING UNIT SIZE | ↘ | PITCH DOWN IN DIRECTION OF DRAIN |
| (TE) | TOILET EXHAUST RISER | (AC) | AIR CONDITIONING RISER |
| (WS) | WET STACK EXH. RISER | BD | BACKDRAFT DAMPER |
| V.D. | VOLUME DAMPER | BG | BOTTOM GRILLE |
| 3-WAY | 3-WAY CONTROL VALVE | CD | CEILING DIFFUSER |
| U | UNION | CG | CEILING GRILLE |
| L/D | LOUVERED DOOR | CR | CEILING REGISTER |
| + | BALANCING VALVE | —N— | CHECK VALVE |
| ⊕ | HUMIDISTAT | —M— | CONTROL VALVE MOTOR OPERATED |
| ⊖ | GATE VALVE | OA | OUTSIDE AIR |
| —X— | GATE VALVE | —P— | PIPE RISING |
| ⊙ | MOTORIZED DAMPER | —D— | PIPE TURNING DOWN |
| FD | FIRE DAMPER | —G— | PRESSURE GAUGE |
| —X— | FLEXIBLE CONNECTION | —R— | PRESSURE RELIEF VALVE |
| U/C | UNDER CUT DOOR | —O— | PRESSURE REDUCING VALVE |
| A.P. | ACCESS PANEL | —R/A— | RETURN AIR |
| T.R. | TOP REGISTER | —S— | STRAINER |
| T.R.G. | TRANSFER GRILLE | —T— | THERMOMETER |
| T.G. | TOP GRILLE | ⊕ | THERMOSTAT |

EQUIPMENT SCHEDULE

- ① COOLING TOWER: SHALL BE COUNTERFLOW-BLOW-THRU TYPE UNIT SHALL HAVE A CAPACITY TO COOL 1650 GPM FROM 95°F TO 85°F WITH 78°WB AMBIENT AIR. UNIT SHALL HAVE 4-20 HP FAN MOTORS SUPPLIED WITH 2-5 KW IMMERSION HEATERS. WEIGHT: 14800 LBS.
- ② HEAT EXCHANGER: SHALL BE A PLATE AND FRAME TYPE WITH A CAPACITY TO COOL 1650 GPM OF WATER ENTERING @ 99.7°F AND LEAVING @ 89.2°F WITH 1650 GPM OF TOWER WATER ENTERING @ 85°F MAX. PRESSURE DROP SHALL BE 16 P.S.I. ON BOTH WATER LOOP SIDES.
- ③ CONDENSER WATER PUMP N°1 (PRIMARY) 1650 GPM @ 55 FT HEAD, 40 HP DOUBLE SUCTION CENTRIFUGAL TYPE, 1750 RPM. 8" X 10" X 1/2"
- ④ CONDENSER WATER PUMP N°2 (PRIMARY) 1650 GPM @ 65 FT HEAD, 40 HP DOUBLE SUCTION CENTRIFUGAL TYPE, 1750 RPM. 8" X 10" X 1/2"
- ⑤ CONDENSER WATER PUMP N°3 (STANDBY) 1650 GPM @ 65 FT HEAD, 40 HP DOUBLE SUCTION CENTRIFUGAL TYPE, 1750 RPM. 8" X 10" X 1/2"
- ⑥ CONDENSER WATER PUMP N°4 (PERIMETER) 1300 GPM @ 45 FT HEAD, 20 HP END SUCTION CENTRIFUGAL TYPE, 1750 RPM.
- ⑦ CONDENSER WATER PUMP N°5 (INTERIOR) 678 GPM @ 50 FT HEAD, 15 HP END SUCTION CENTRIFUGAL TYPE 1750 RPM.
- ⑧ CONDENSER WATER PUMP N°6 (COMMERCIAL & 1ST FLR LOBBY) 163 GPM @ 65 FT HEAD, 5 HP END SUCTION CENTRIFUGAL TYPE 1750 RPM.
- ⑨ CONDENSER WATER PUMP N°7 (STANDBY) 1300 GPM @ 45 FT HEAD, 20 HP END SUCTION CENTRIFUGAL TYPE 1750 RPM.
- ⑩ AIR REMOVAL FITTING: IN-LINE TYPE 0" SIZE, 1680 GPM @ 7 FT MAX P.D.
- ⑪ EXPANSION TANK: 270 GAL. CAPACITY, CLOSED TYPE. 30" DIA & 76" LONG
- ⑫ CONDENSER WATER STORAGE TANK PUMP: 150 GPM @ 45 FT HEAD, 5 HP IN-LINE CENTRIFUGAL TYPE 1750 RPM
- ⑬ CONDENSER WATER STORAGE TANK: 6000 GAL. EA. CAPACITY FLR MOUNTED TANKS
- ⑭ EMERGENCY GEN. DIESEL FUEL STORAGE TANK: 60 GAL. CAPACITY FLR MOUNTED TANK
- ⑮ FIRE PUMP DIESEL FUEL STORAGE TANK: 500 GAL. CAPACITY, UNDERGROUND TANK
- ⑯ DIESEL FUEL PUMP (SUPPLY FIRE PUMP) 2 REQUIRED ONE STANDBY EACH TO PUMP 22 GPH OF DIESEL FUEL @ 10 PSI DISCHARGE PRESSURE 1/4 HP 1800 RPM MOTOR, WITH SUCTION LIFT OF 10 FT PUMP INLET HEIGHT NOT TO EXCEED 5 FT ABOVE PUMP RM FLR. WET STACK EXH. RISERS THRU OFF-SET AT 10TH FLR


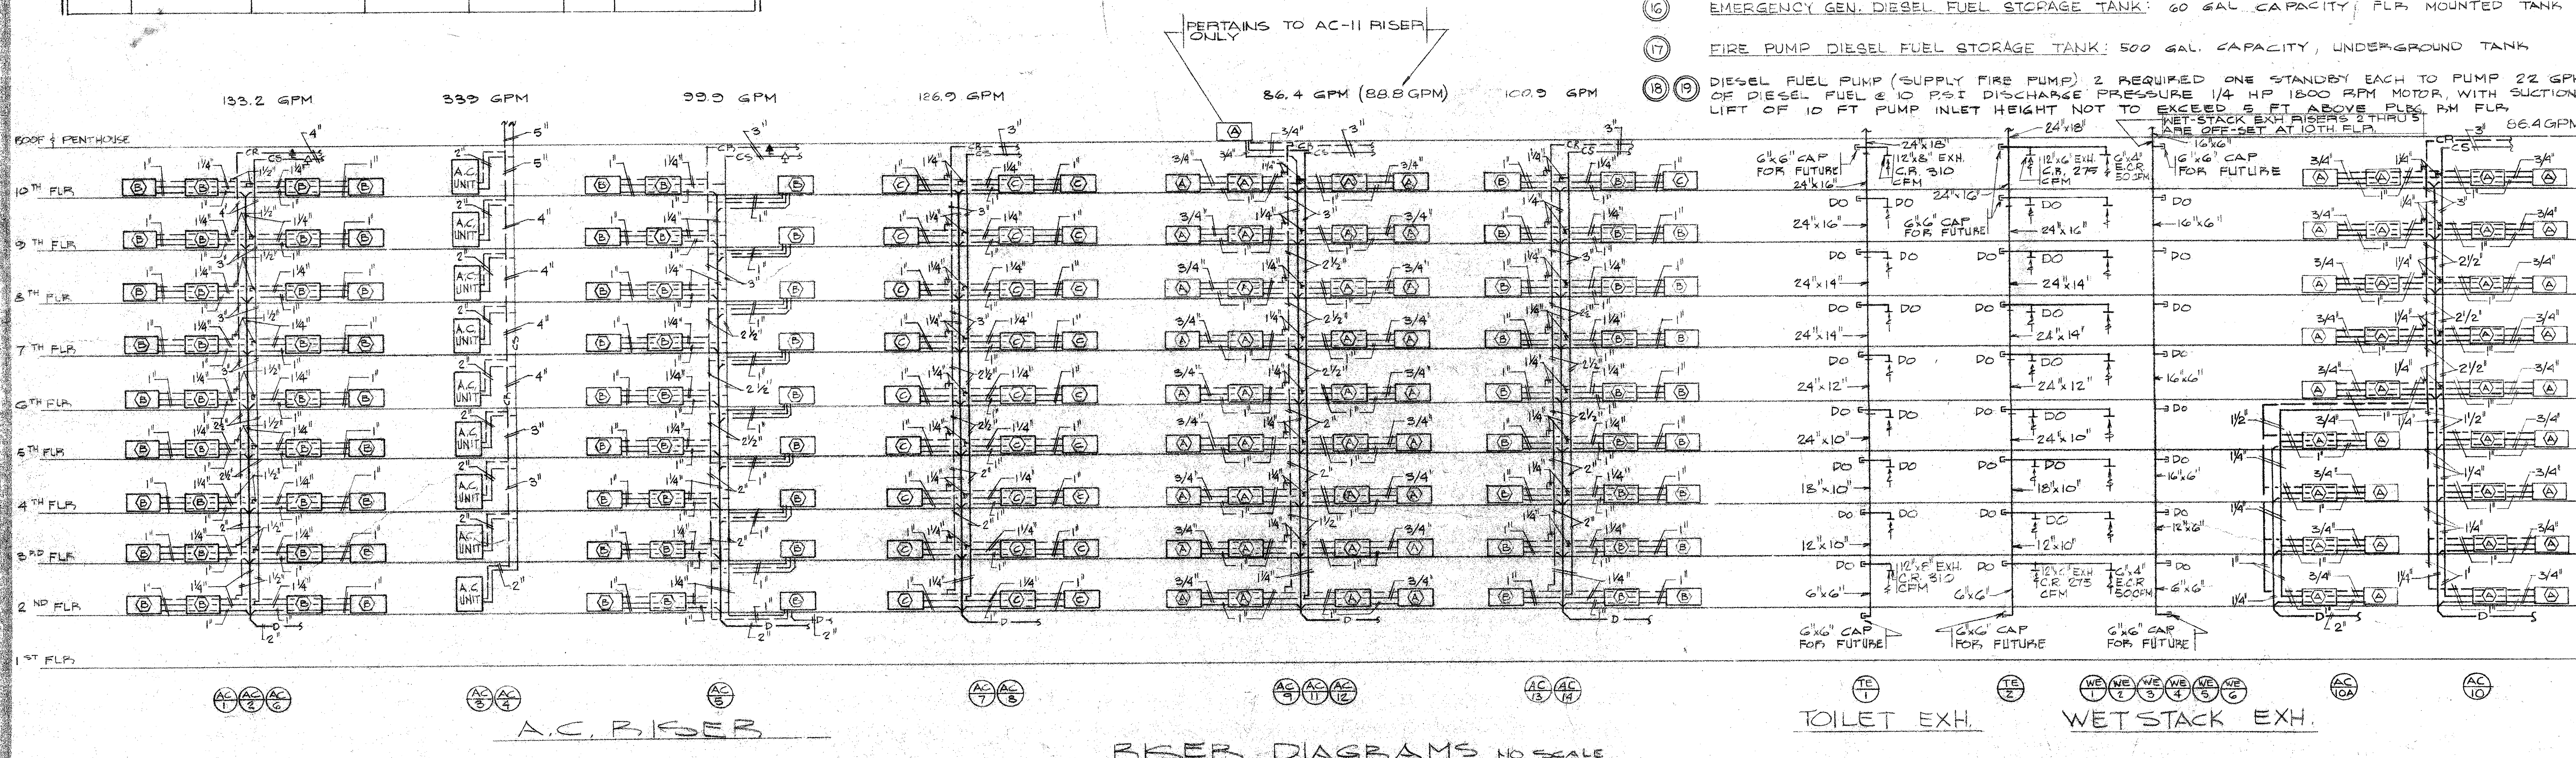


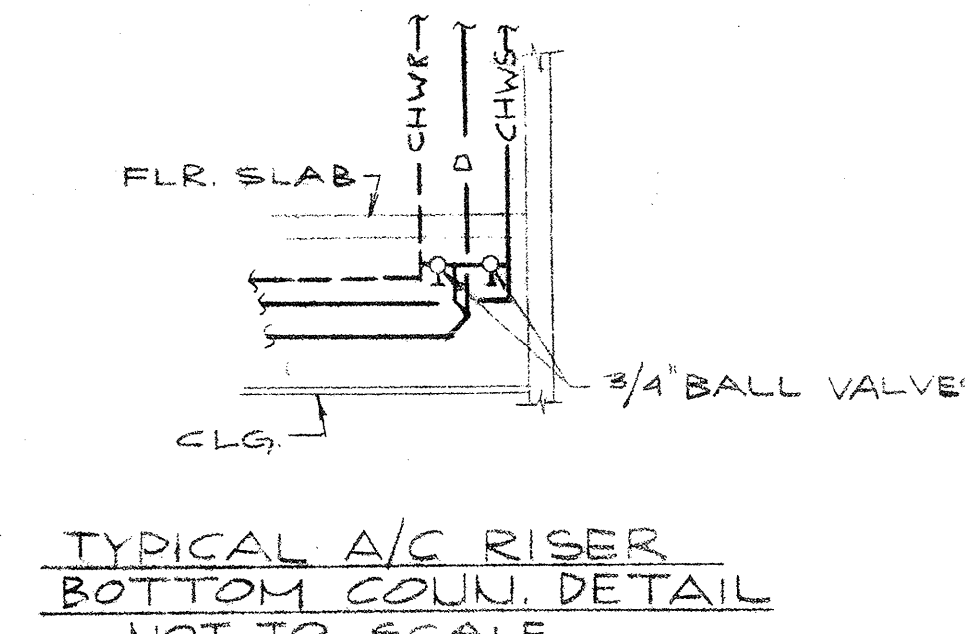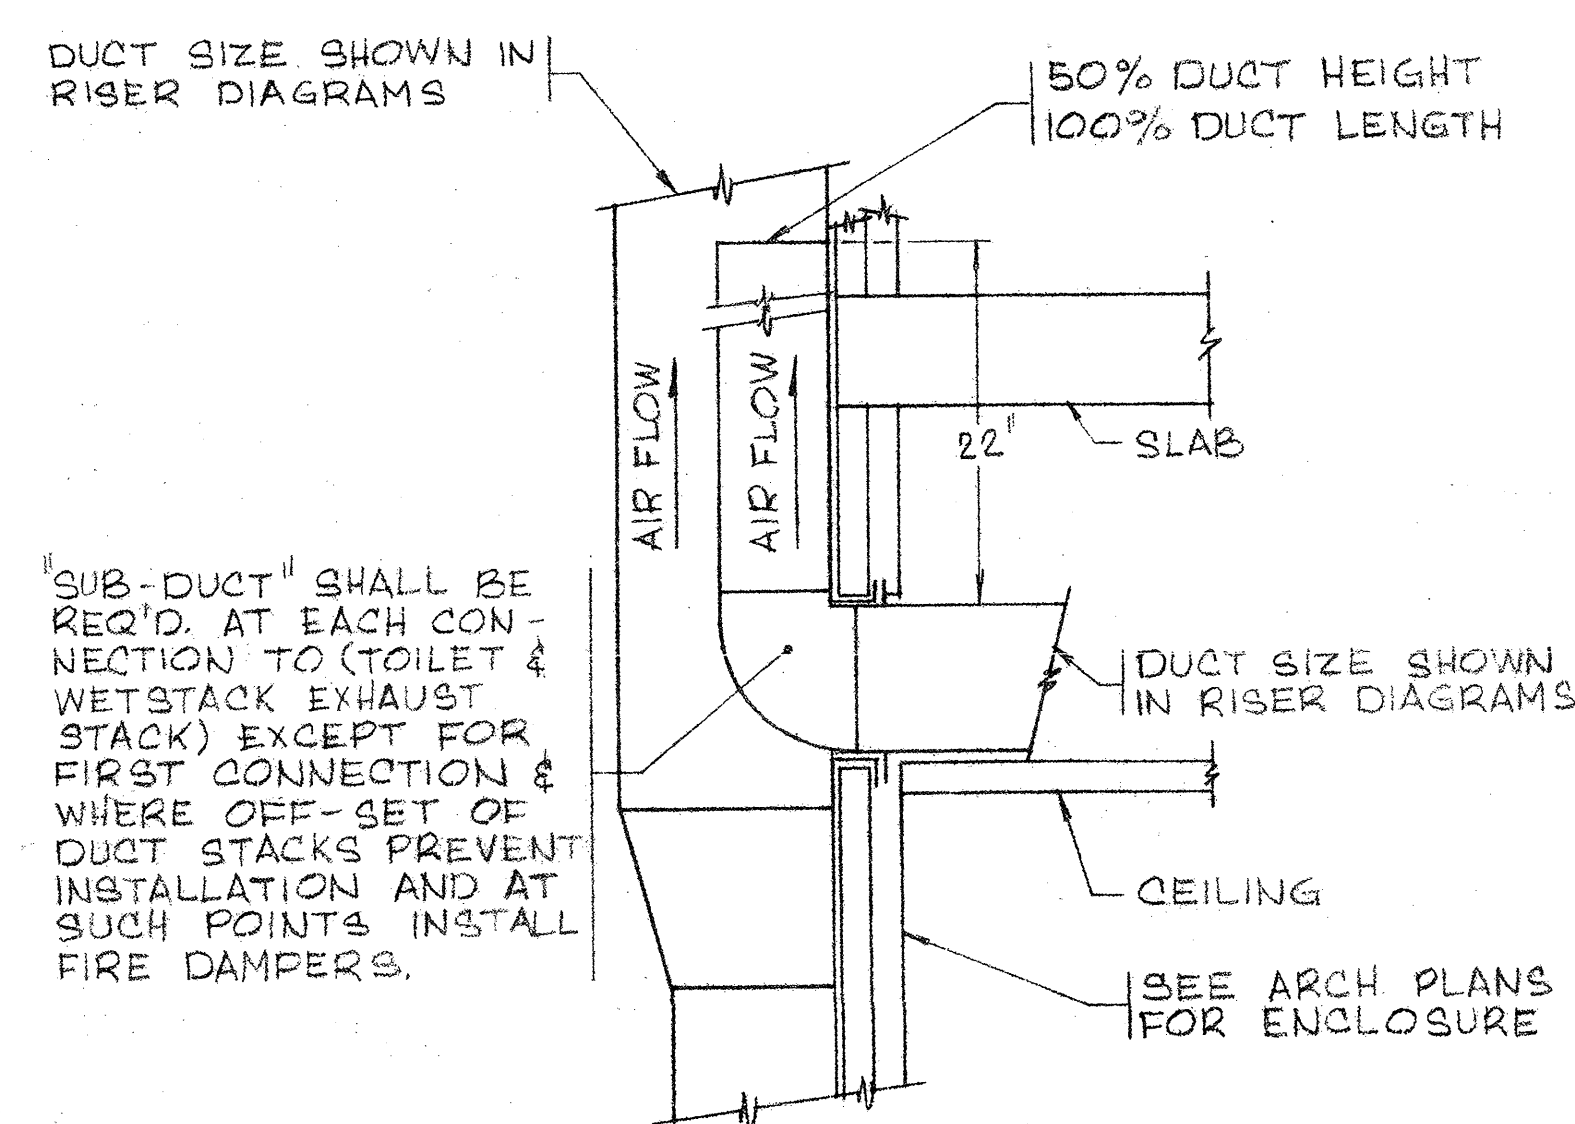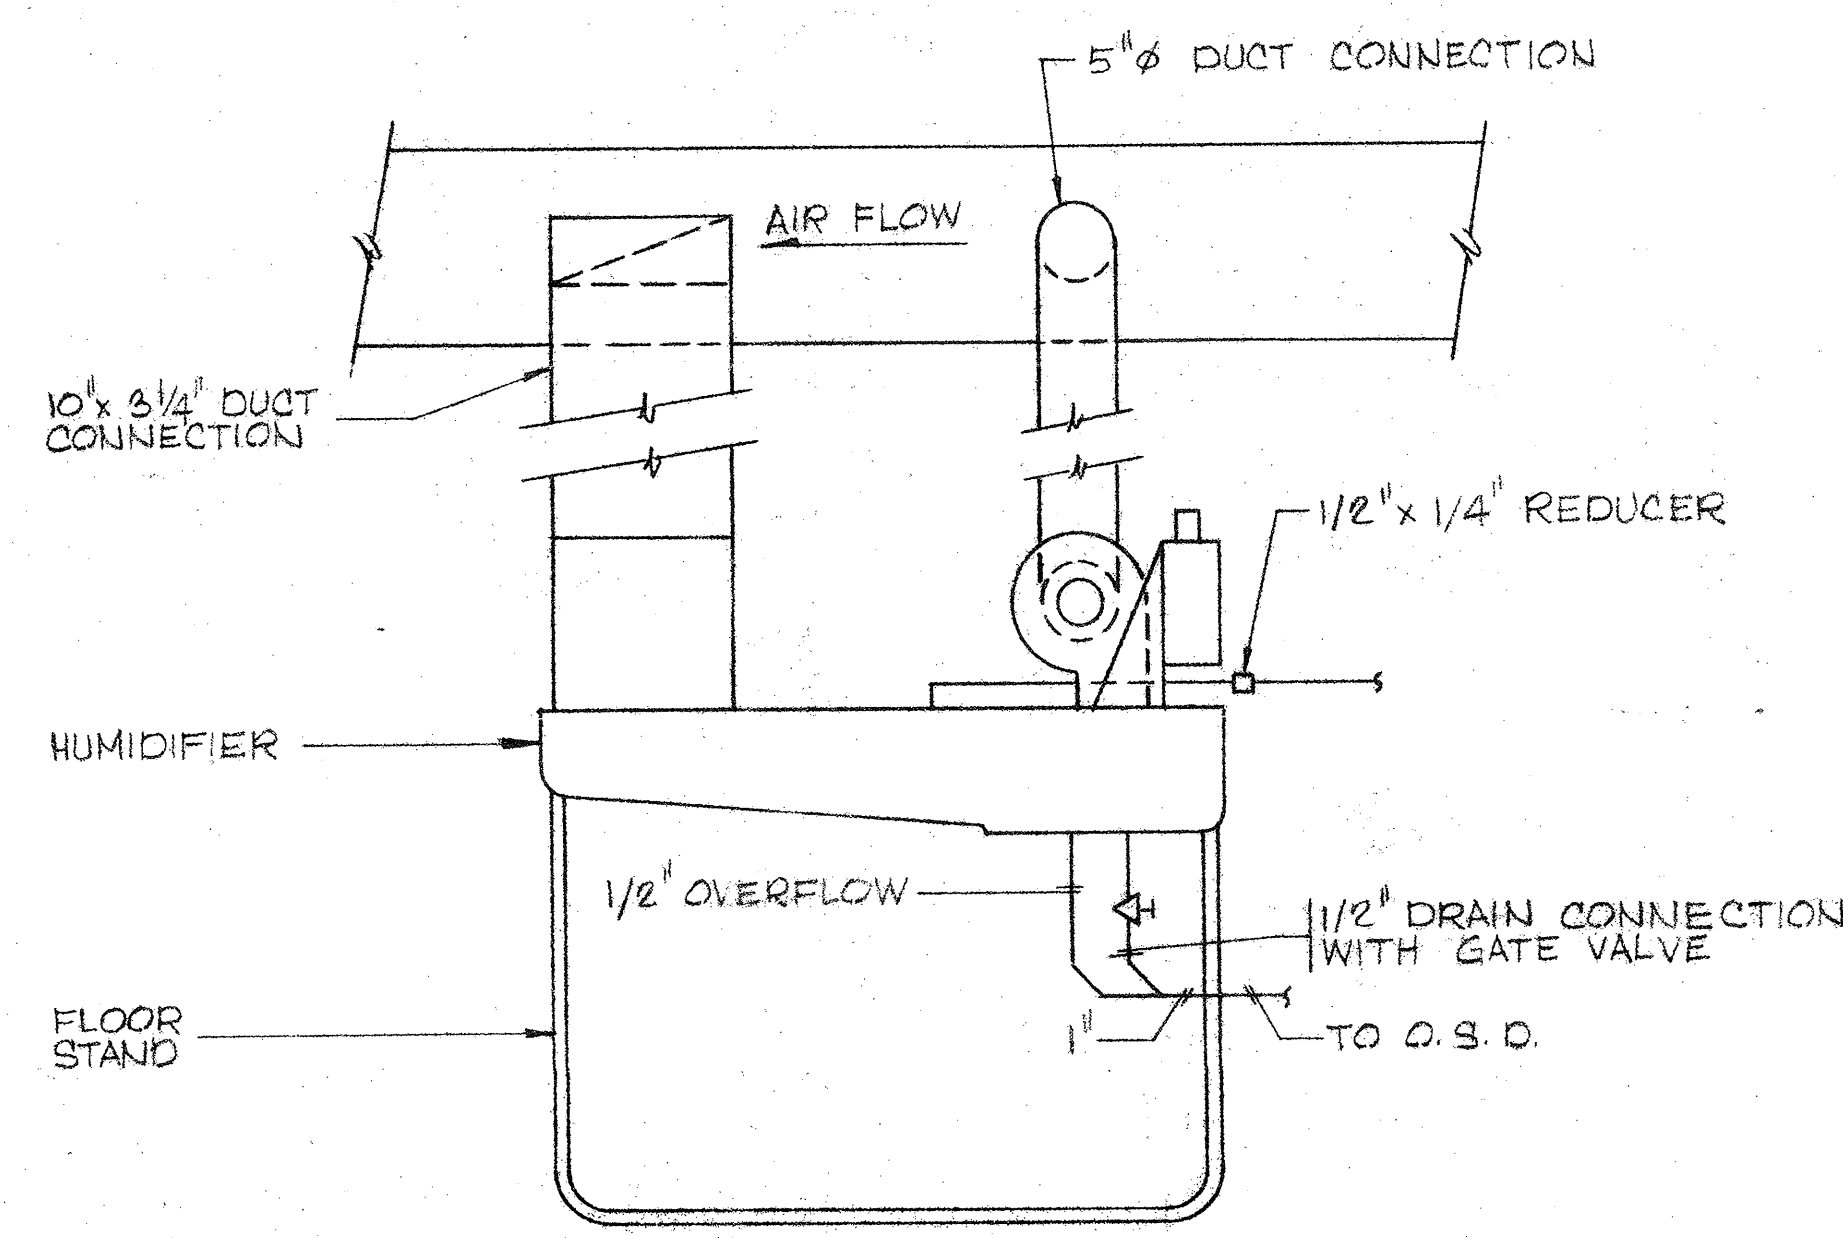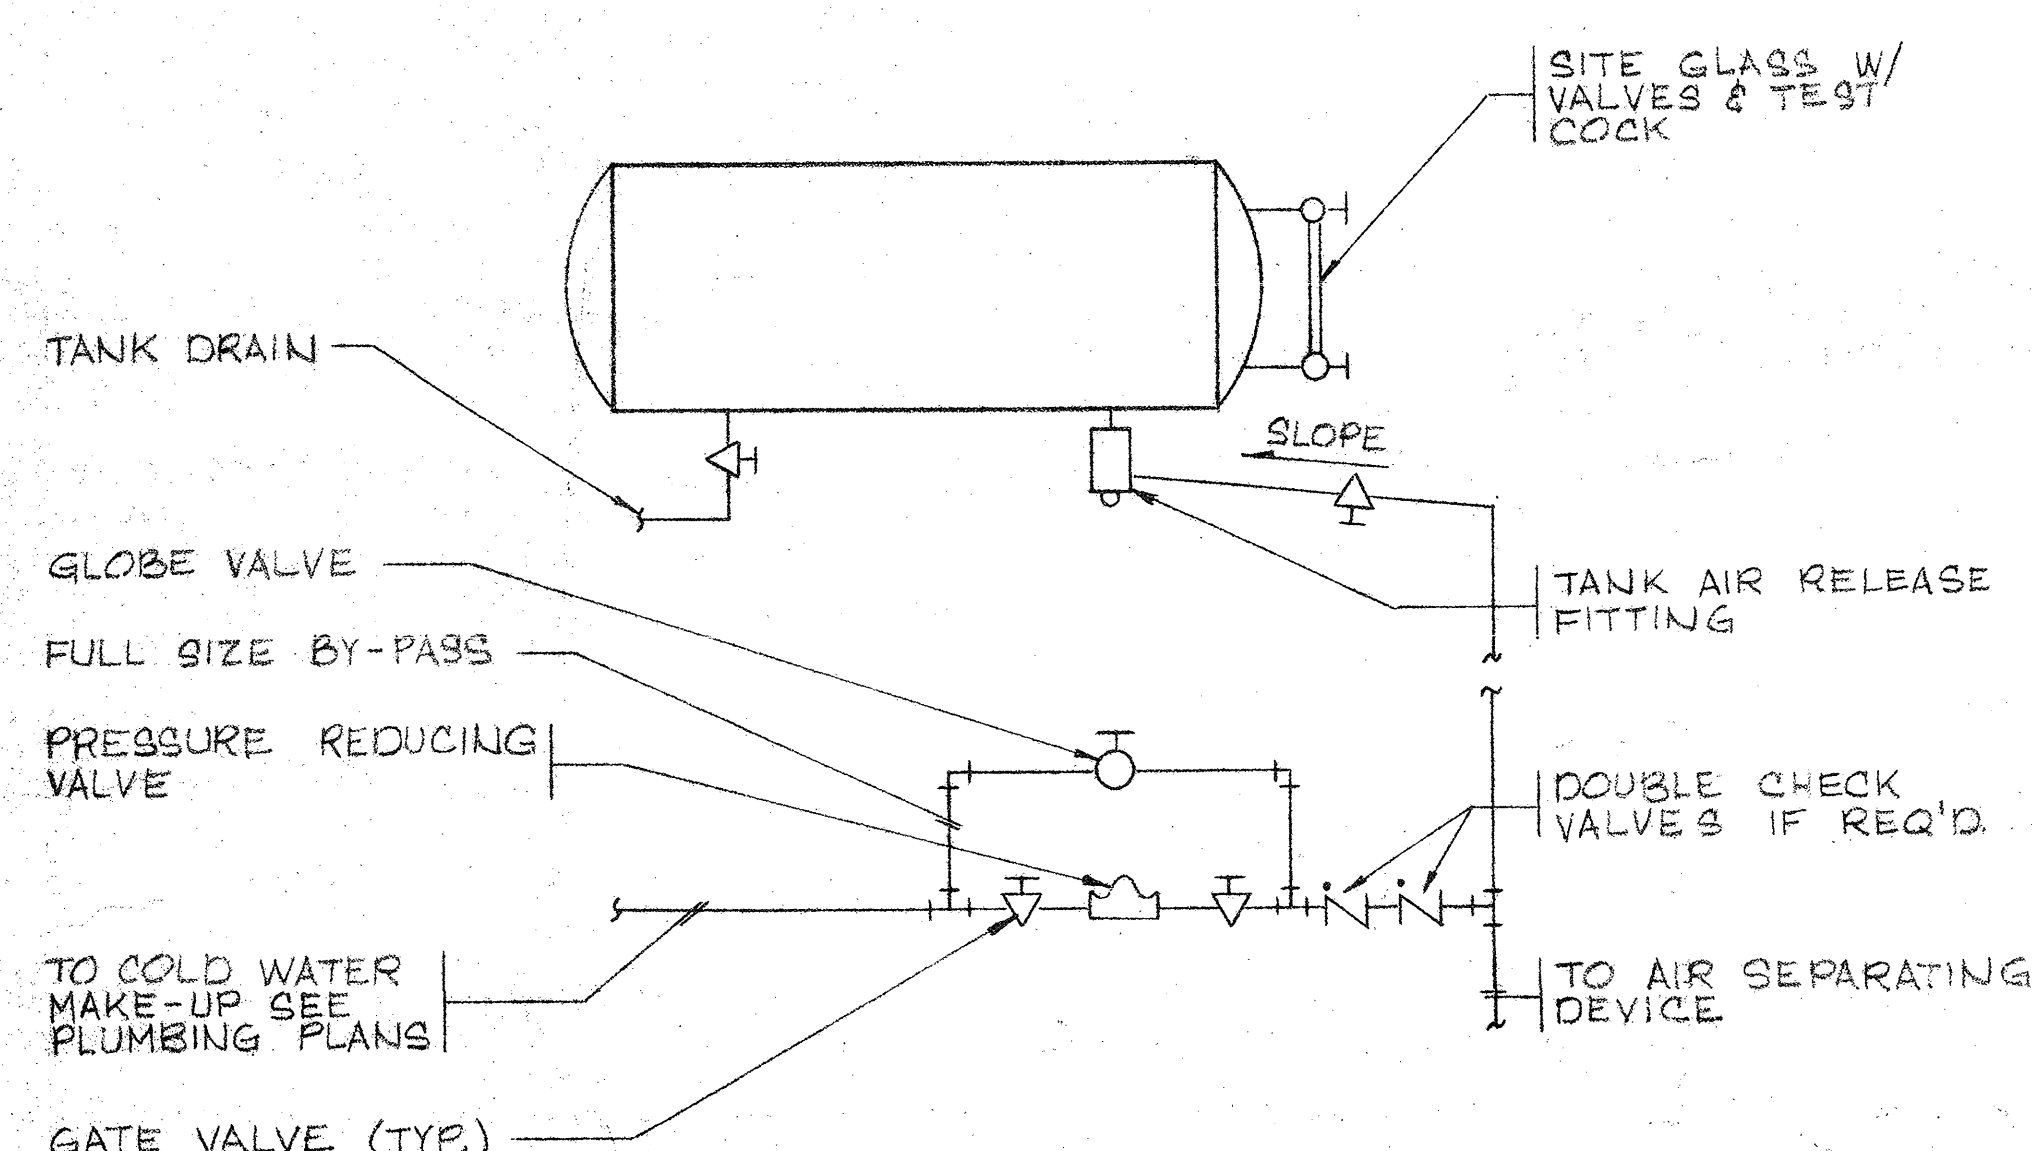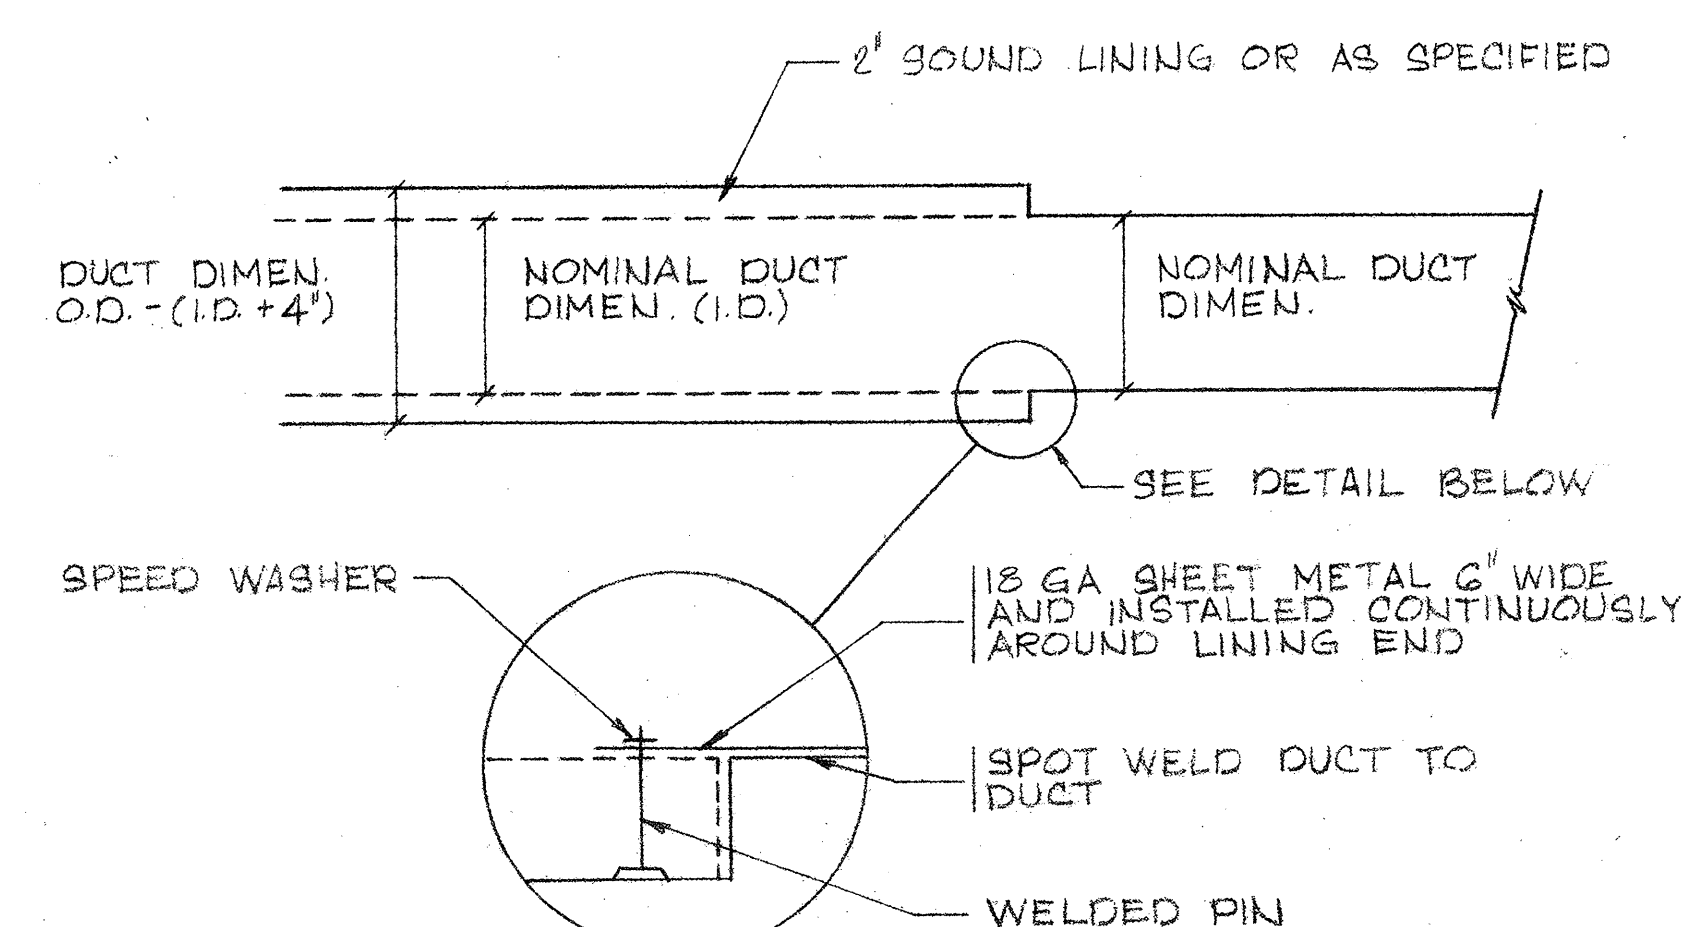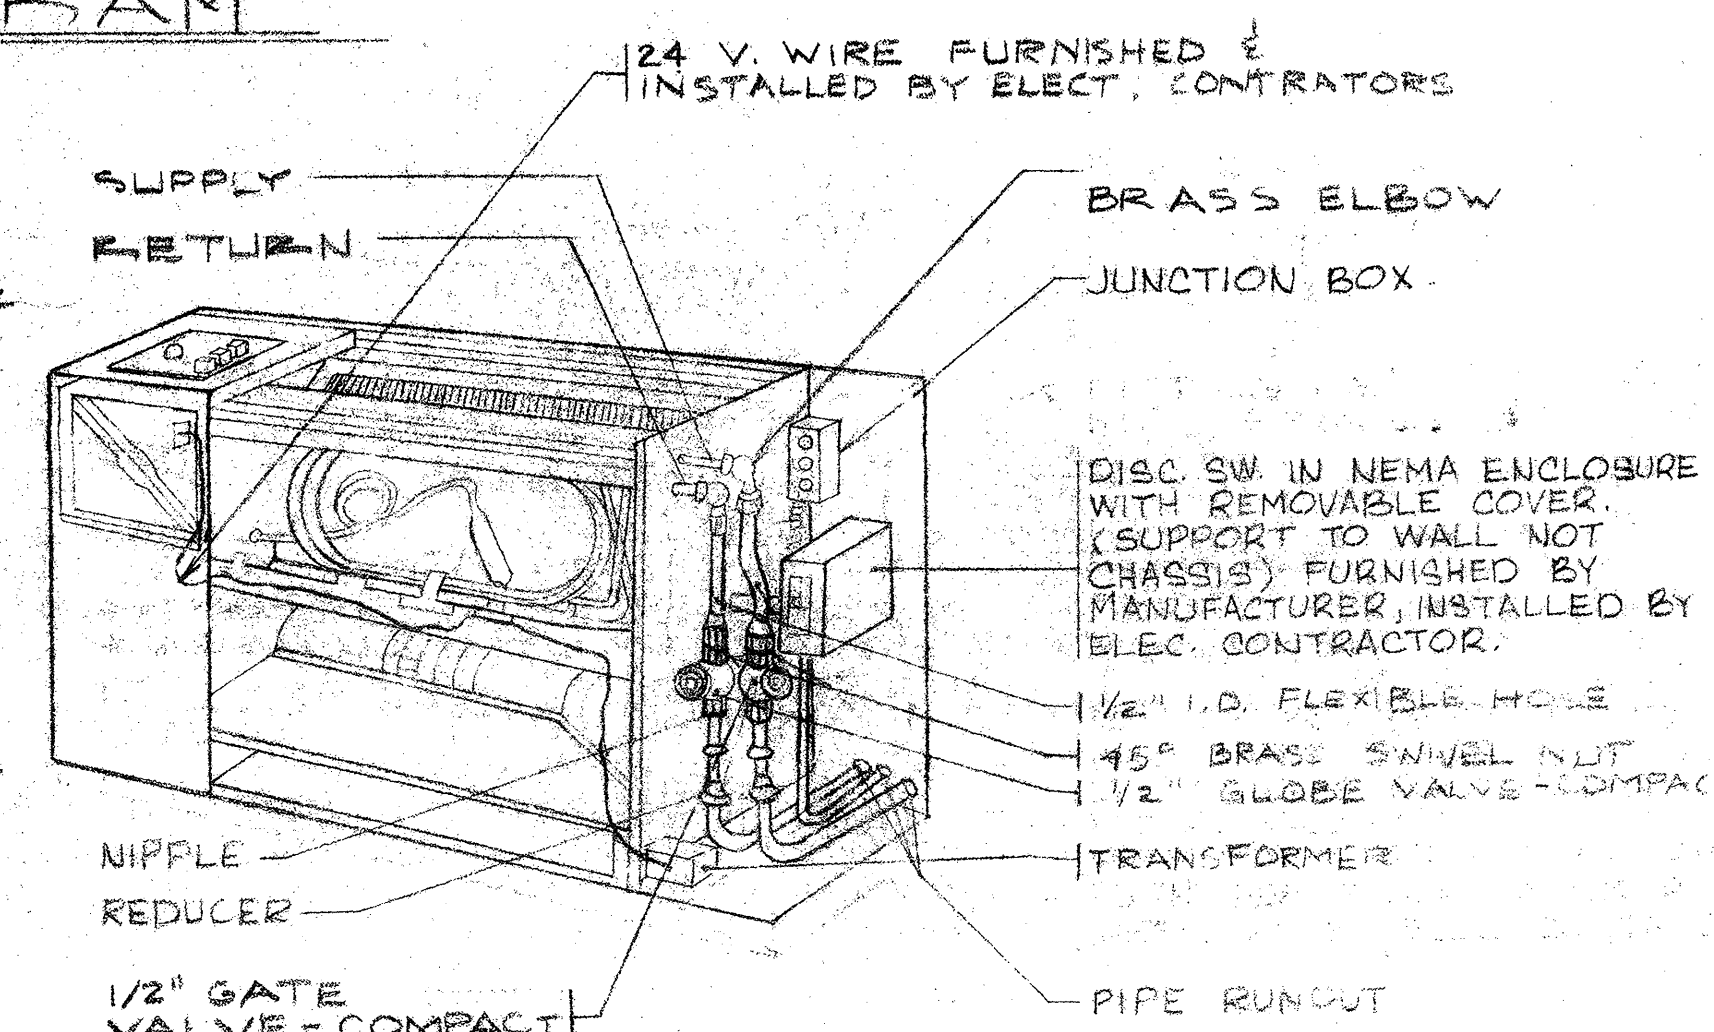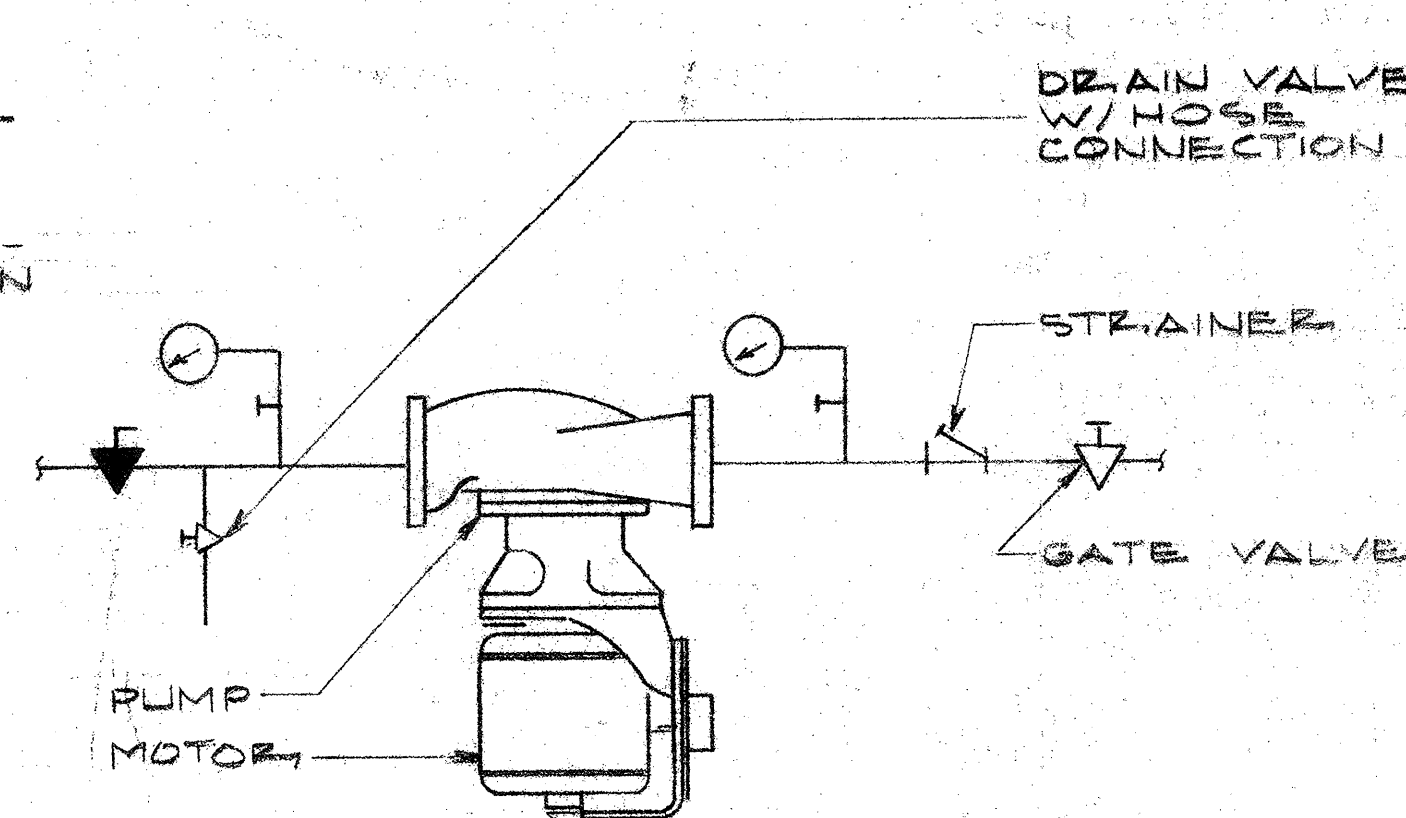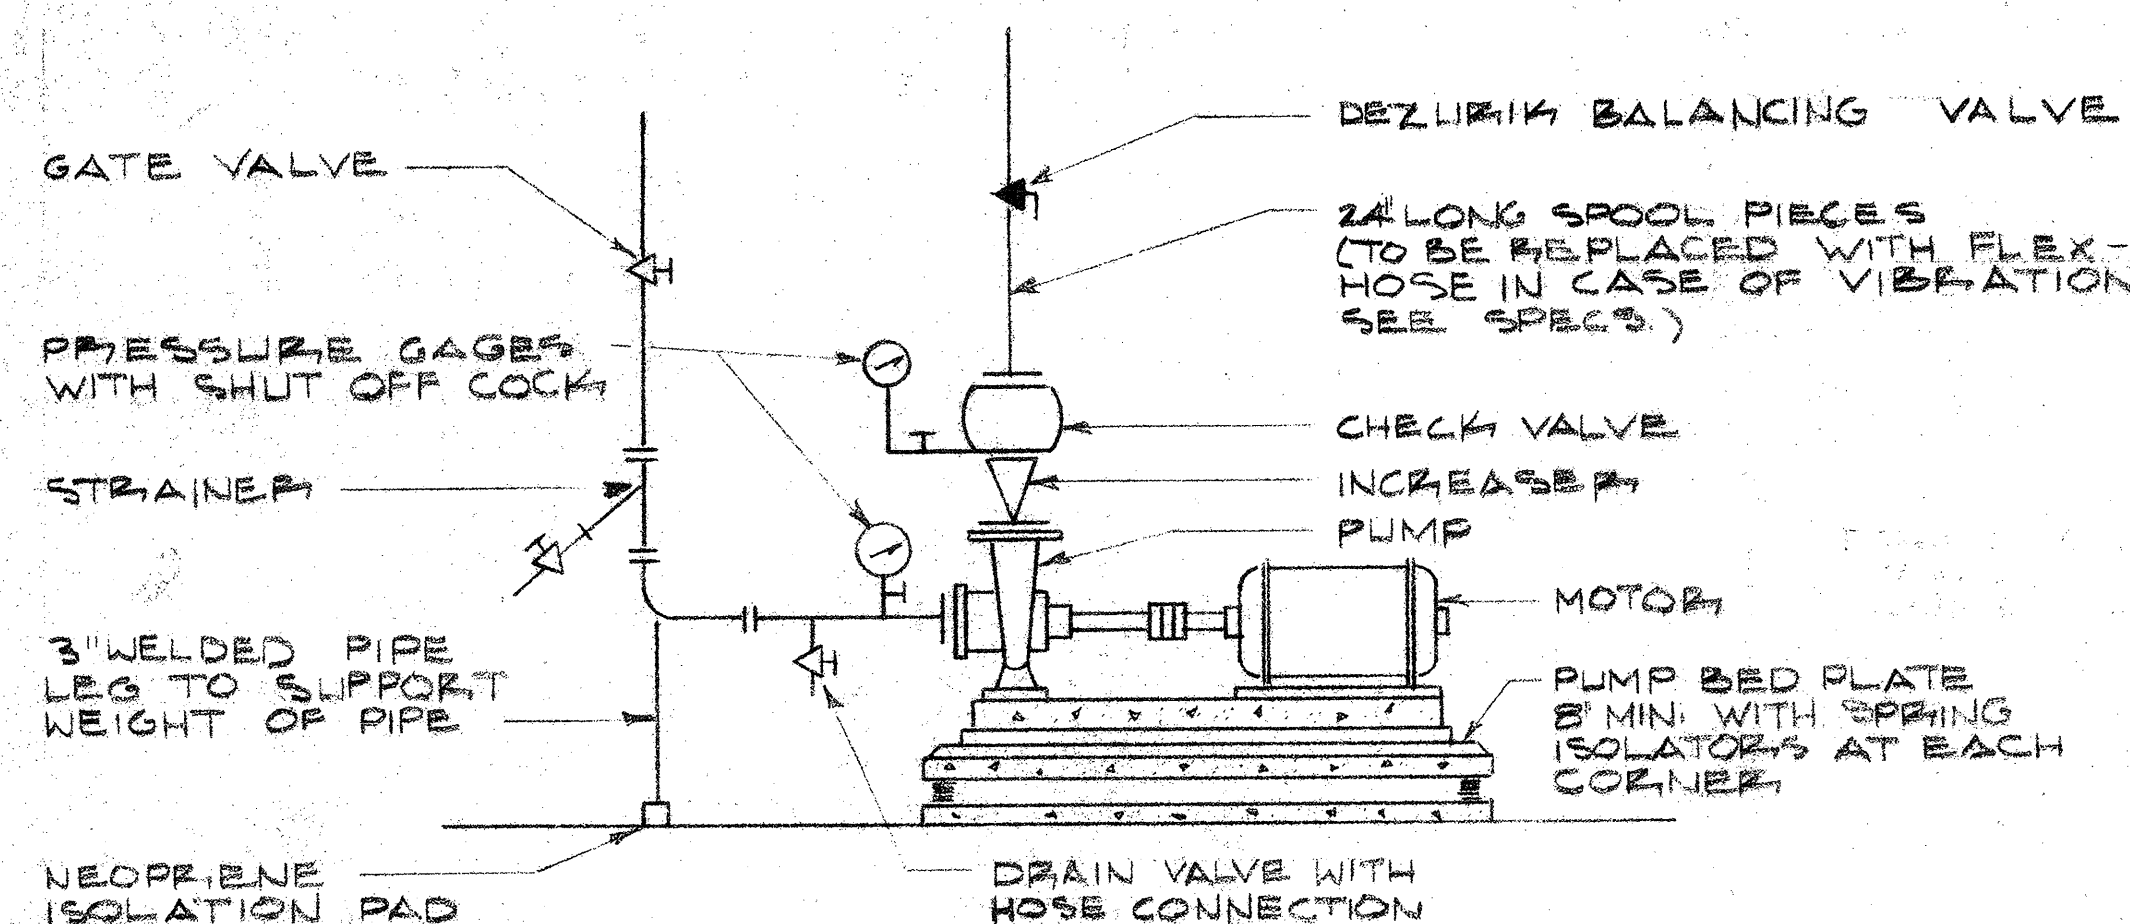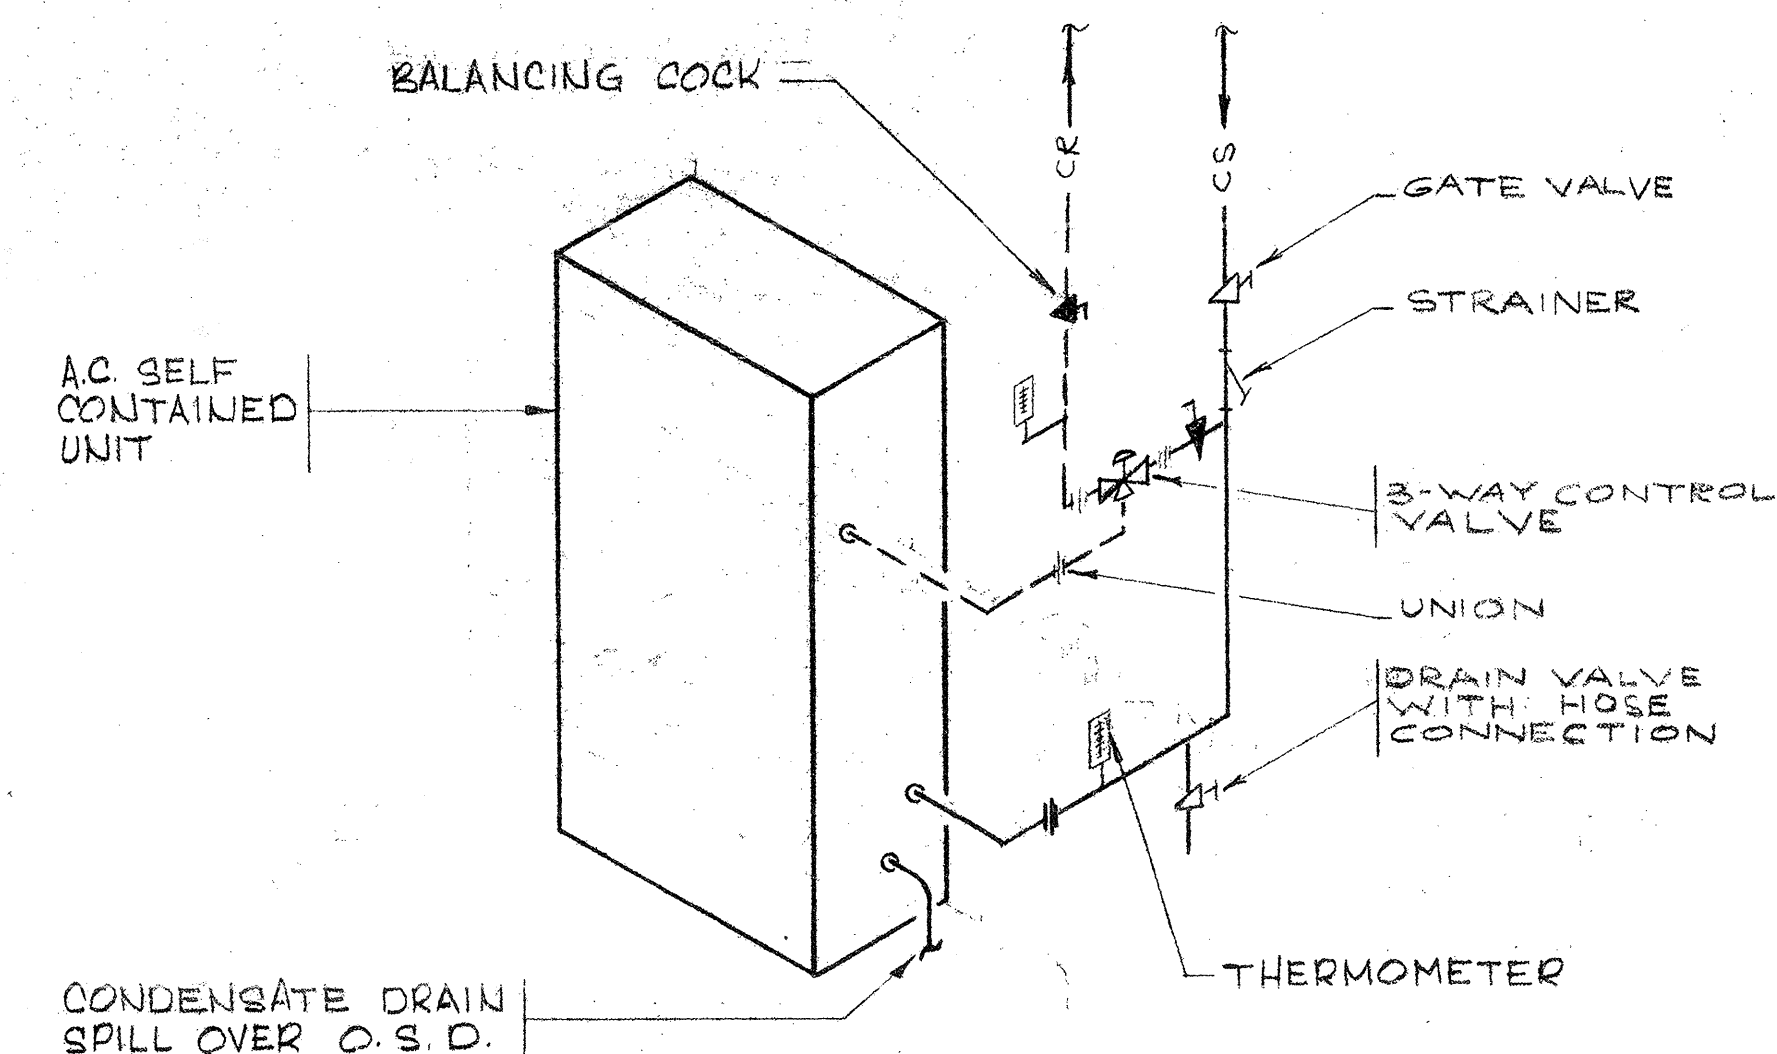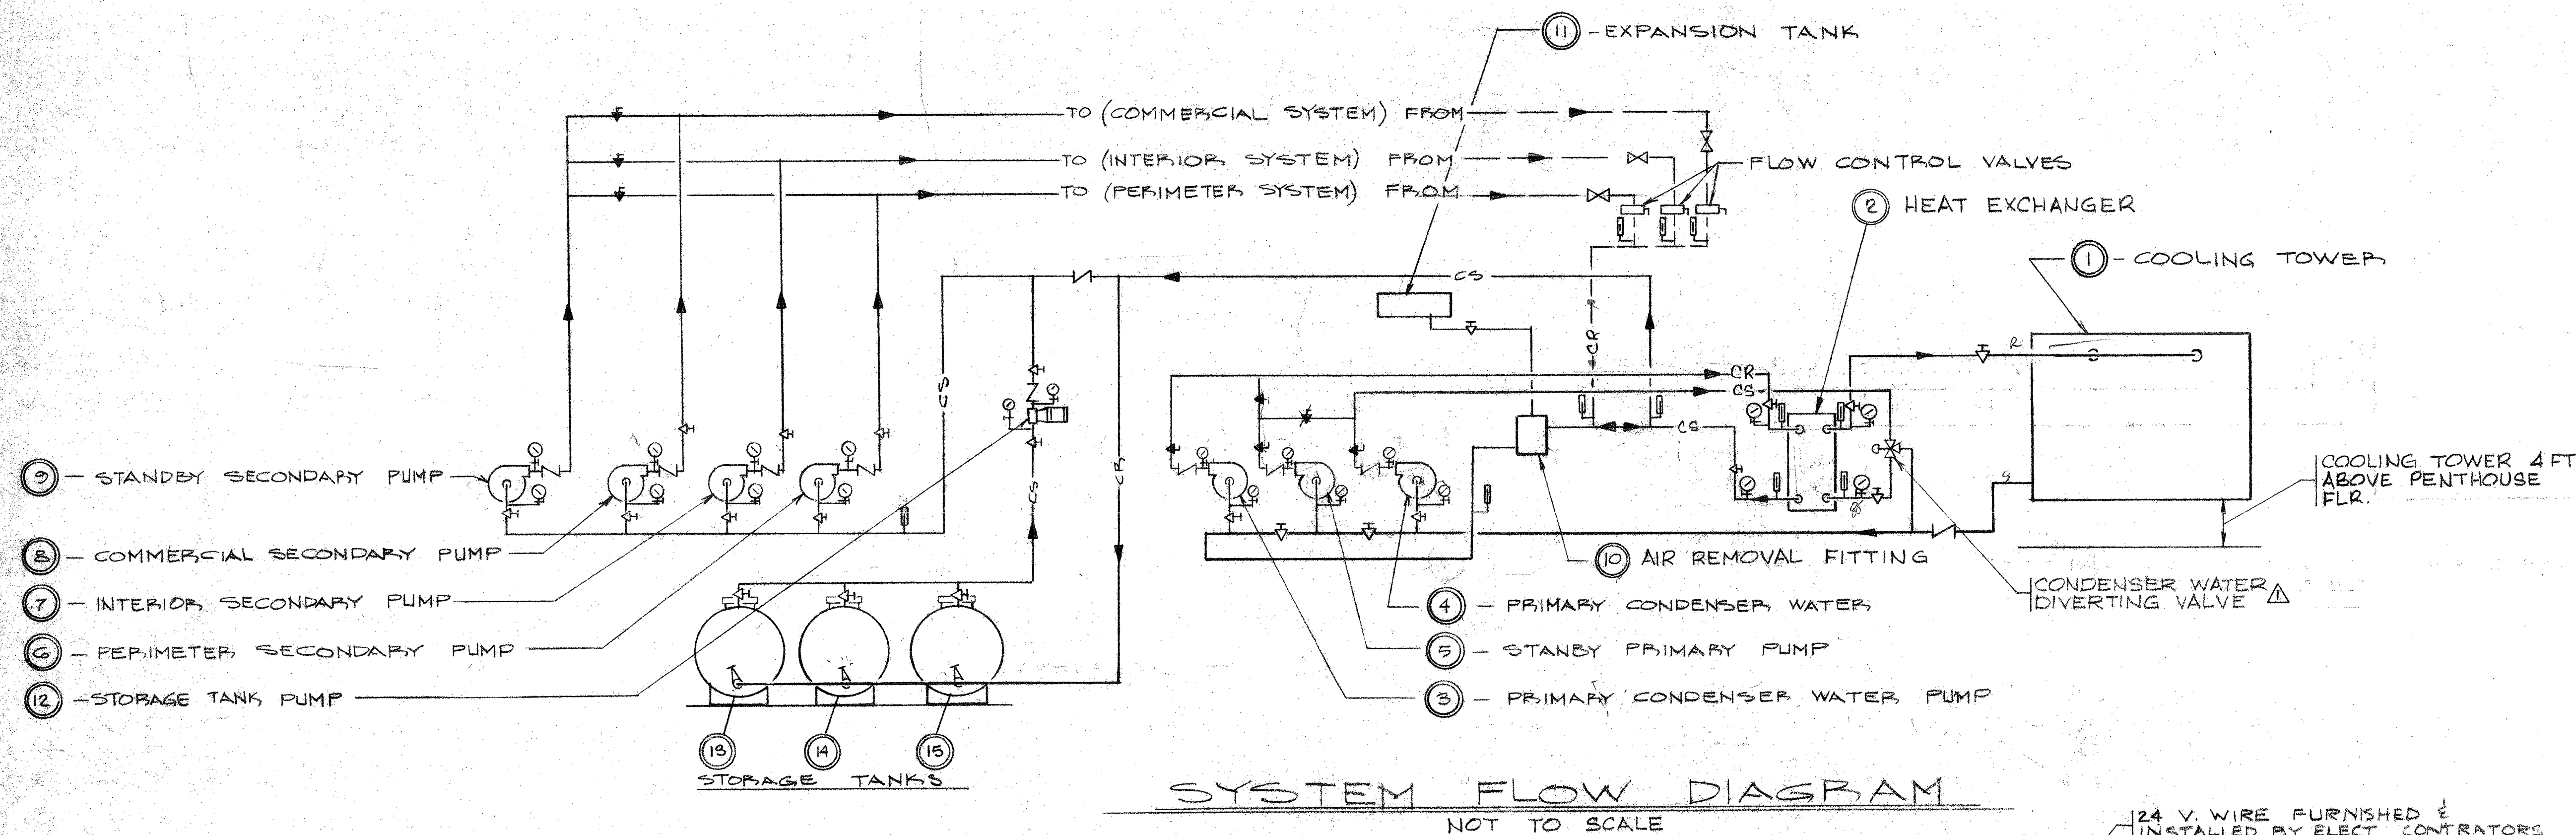

- NOTES:
1. ALL GARAGE DRAWS TO BE JOSAM^{NE} 31604 OR EQUAL.
 2. GARAGE DRAIN TO BE JOSAM^{NE} 31604 OR EQUAL WITH N^o 10004 BACKWATER VALVE. PROVIDE SAND TRAP.

check set
1.79



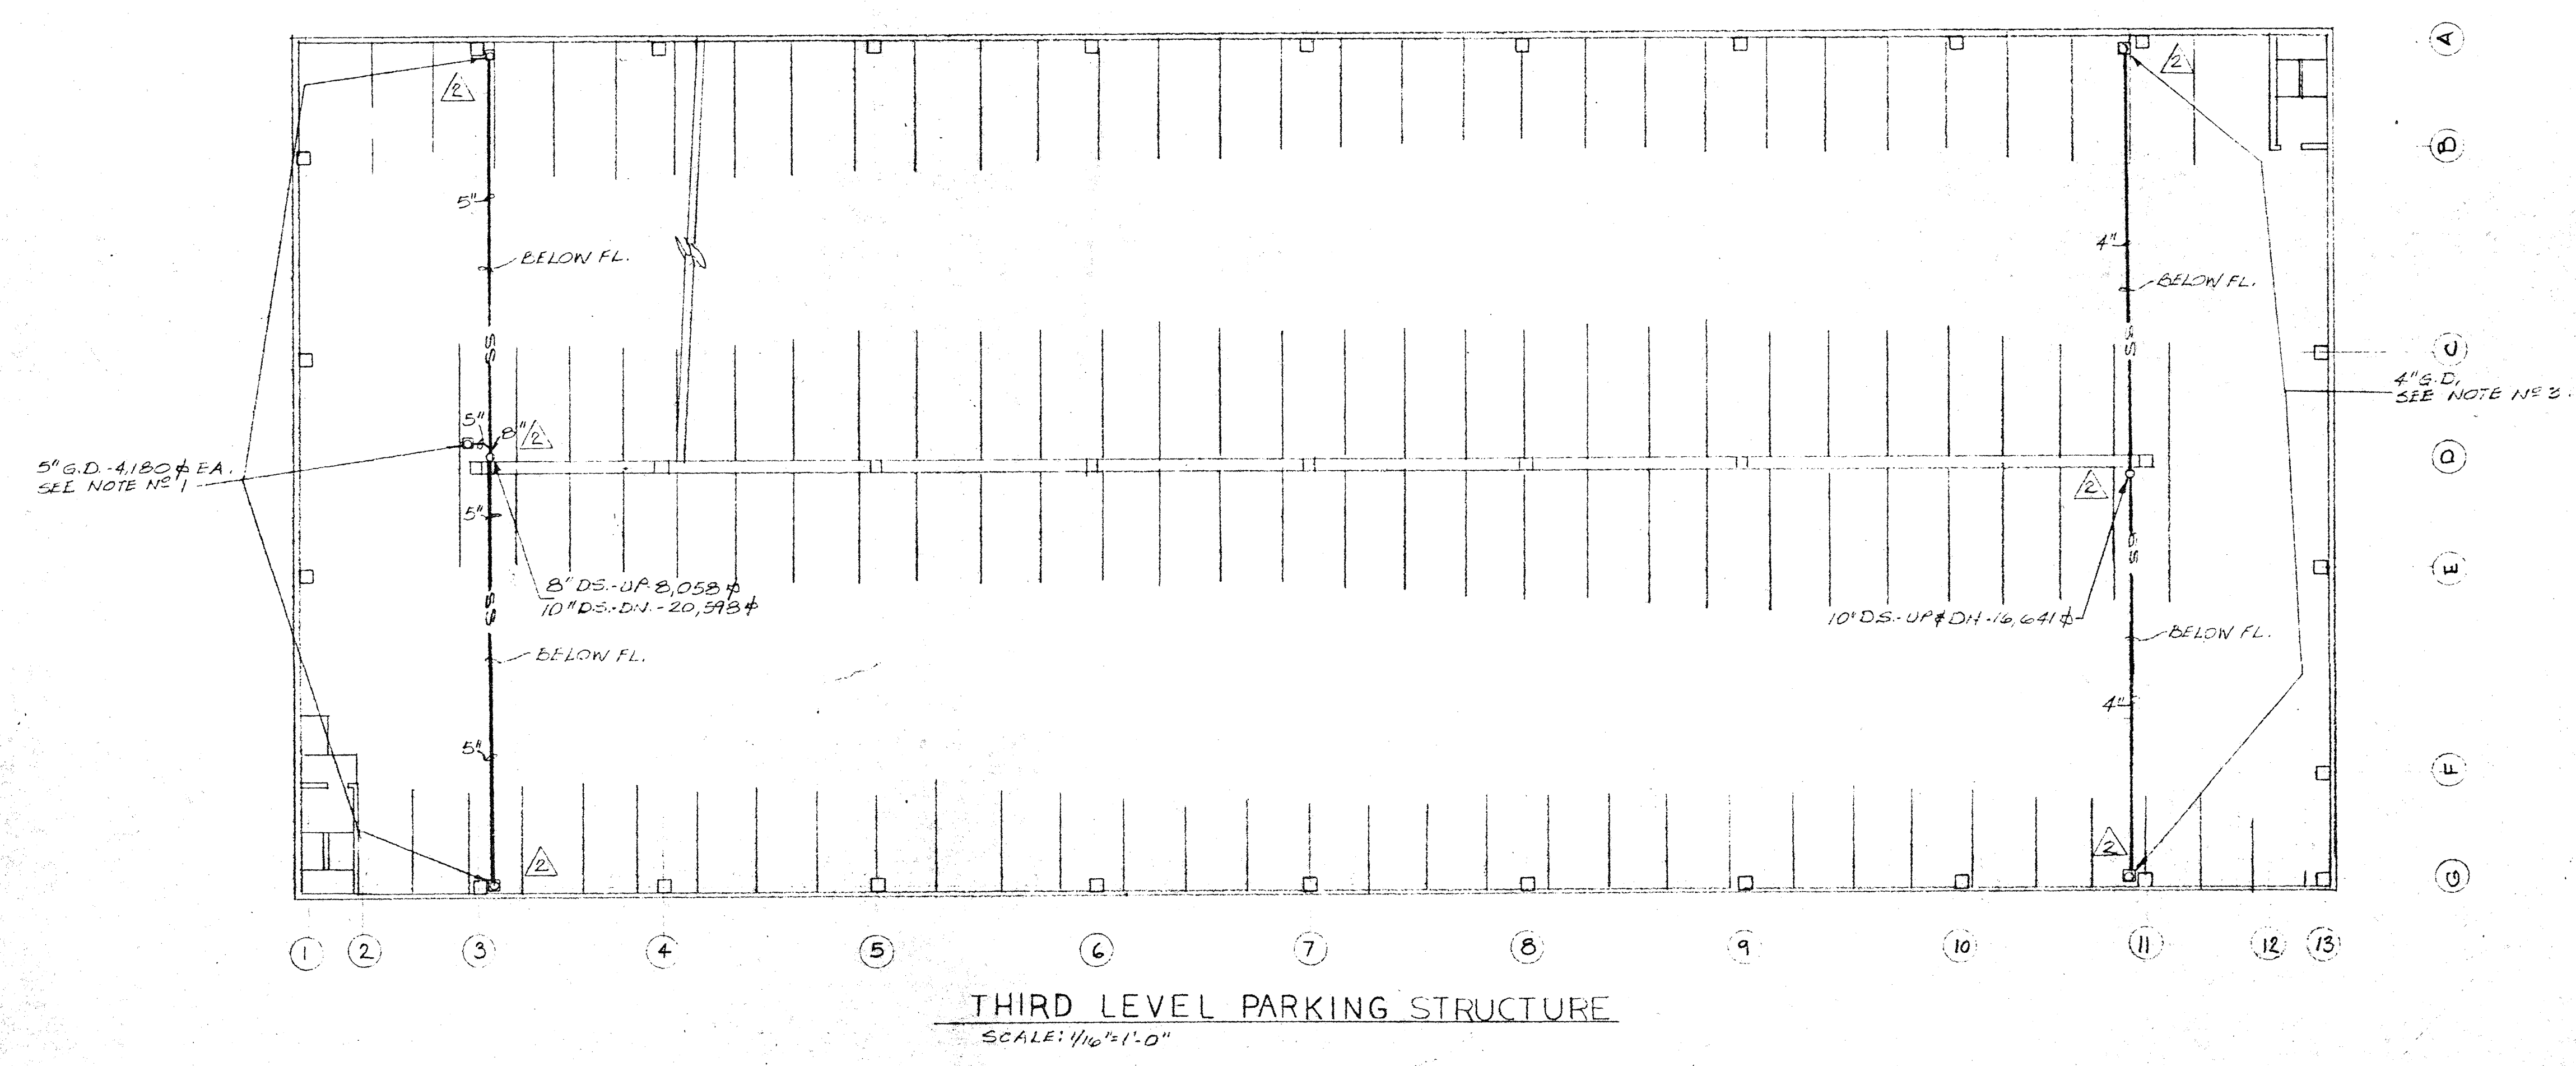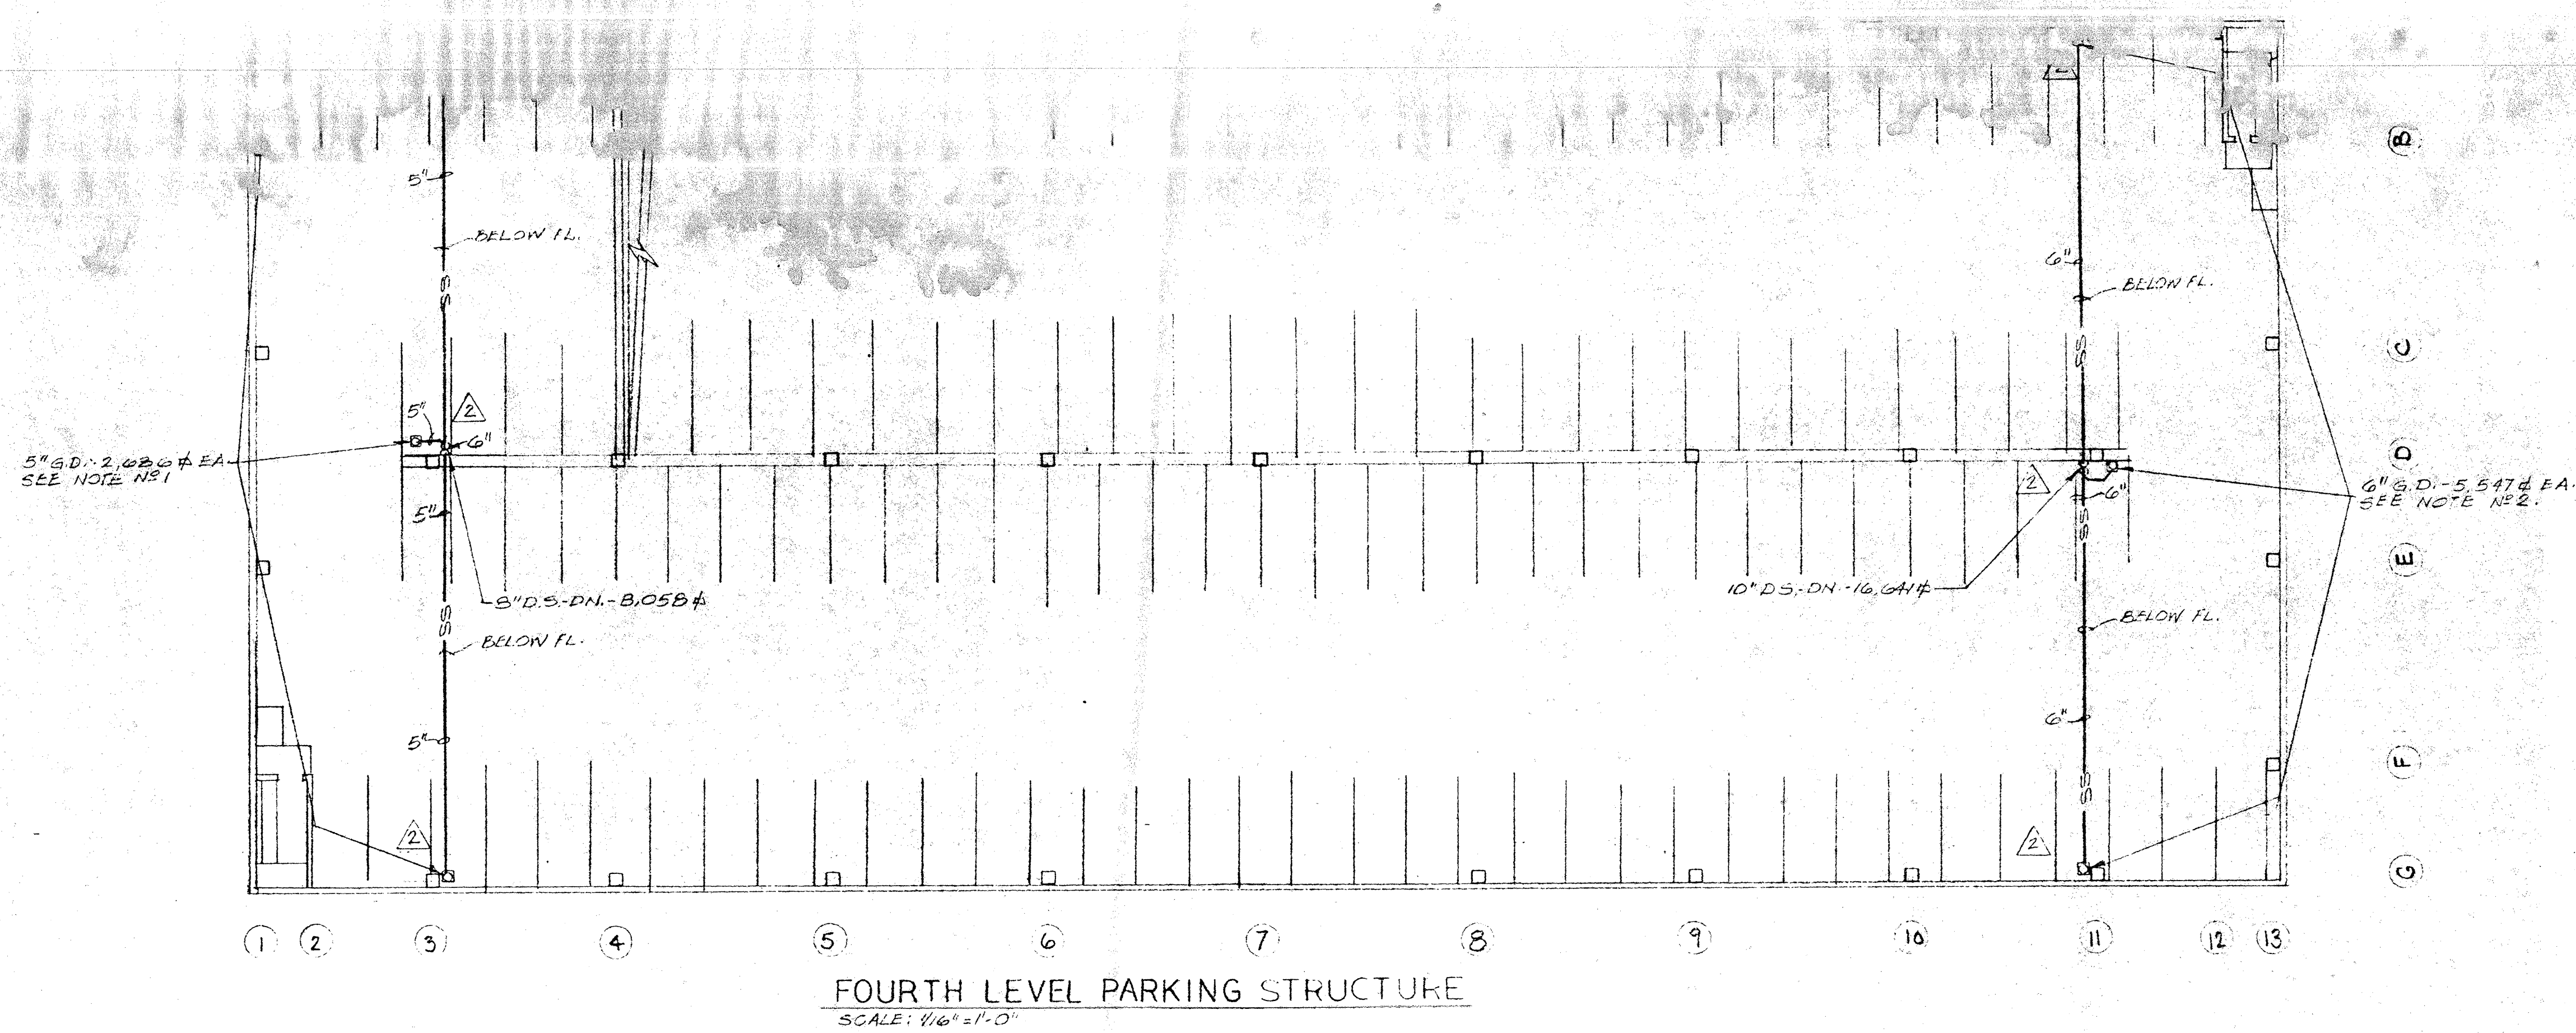


- NOTES:
1. GARAGE DRAINS TO BE JOSAM NE 31705 OR EQUAL.
 2. GARAGE DRAINS TO BE JOSAM NE 31706 OR EQUAL.
 3. GARAGE DRAINS TO BE JOSAM NE 31604 OR EQUAL.


DATE	1-10-79
PROJECT	NEW PARKING
DRAWN BY	D.L.
CHECKED BY	D.L.
IN CHARGE	D.L.
DATE	1-10-79
PROJECT	NEW PARKING
DRAWN BY	D.L.
CHECKED BY	D.L.
IN CHARGE	D.L.
DATE	1-10-79
PROJECT	NEW PARKING
DRAWN BY	D.L.
CHECKED BY	D.L.
IN CHARGE	D.L.

3-1-79

P-2

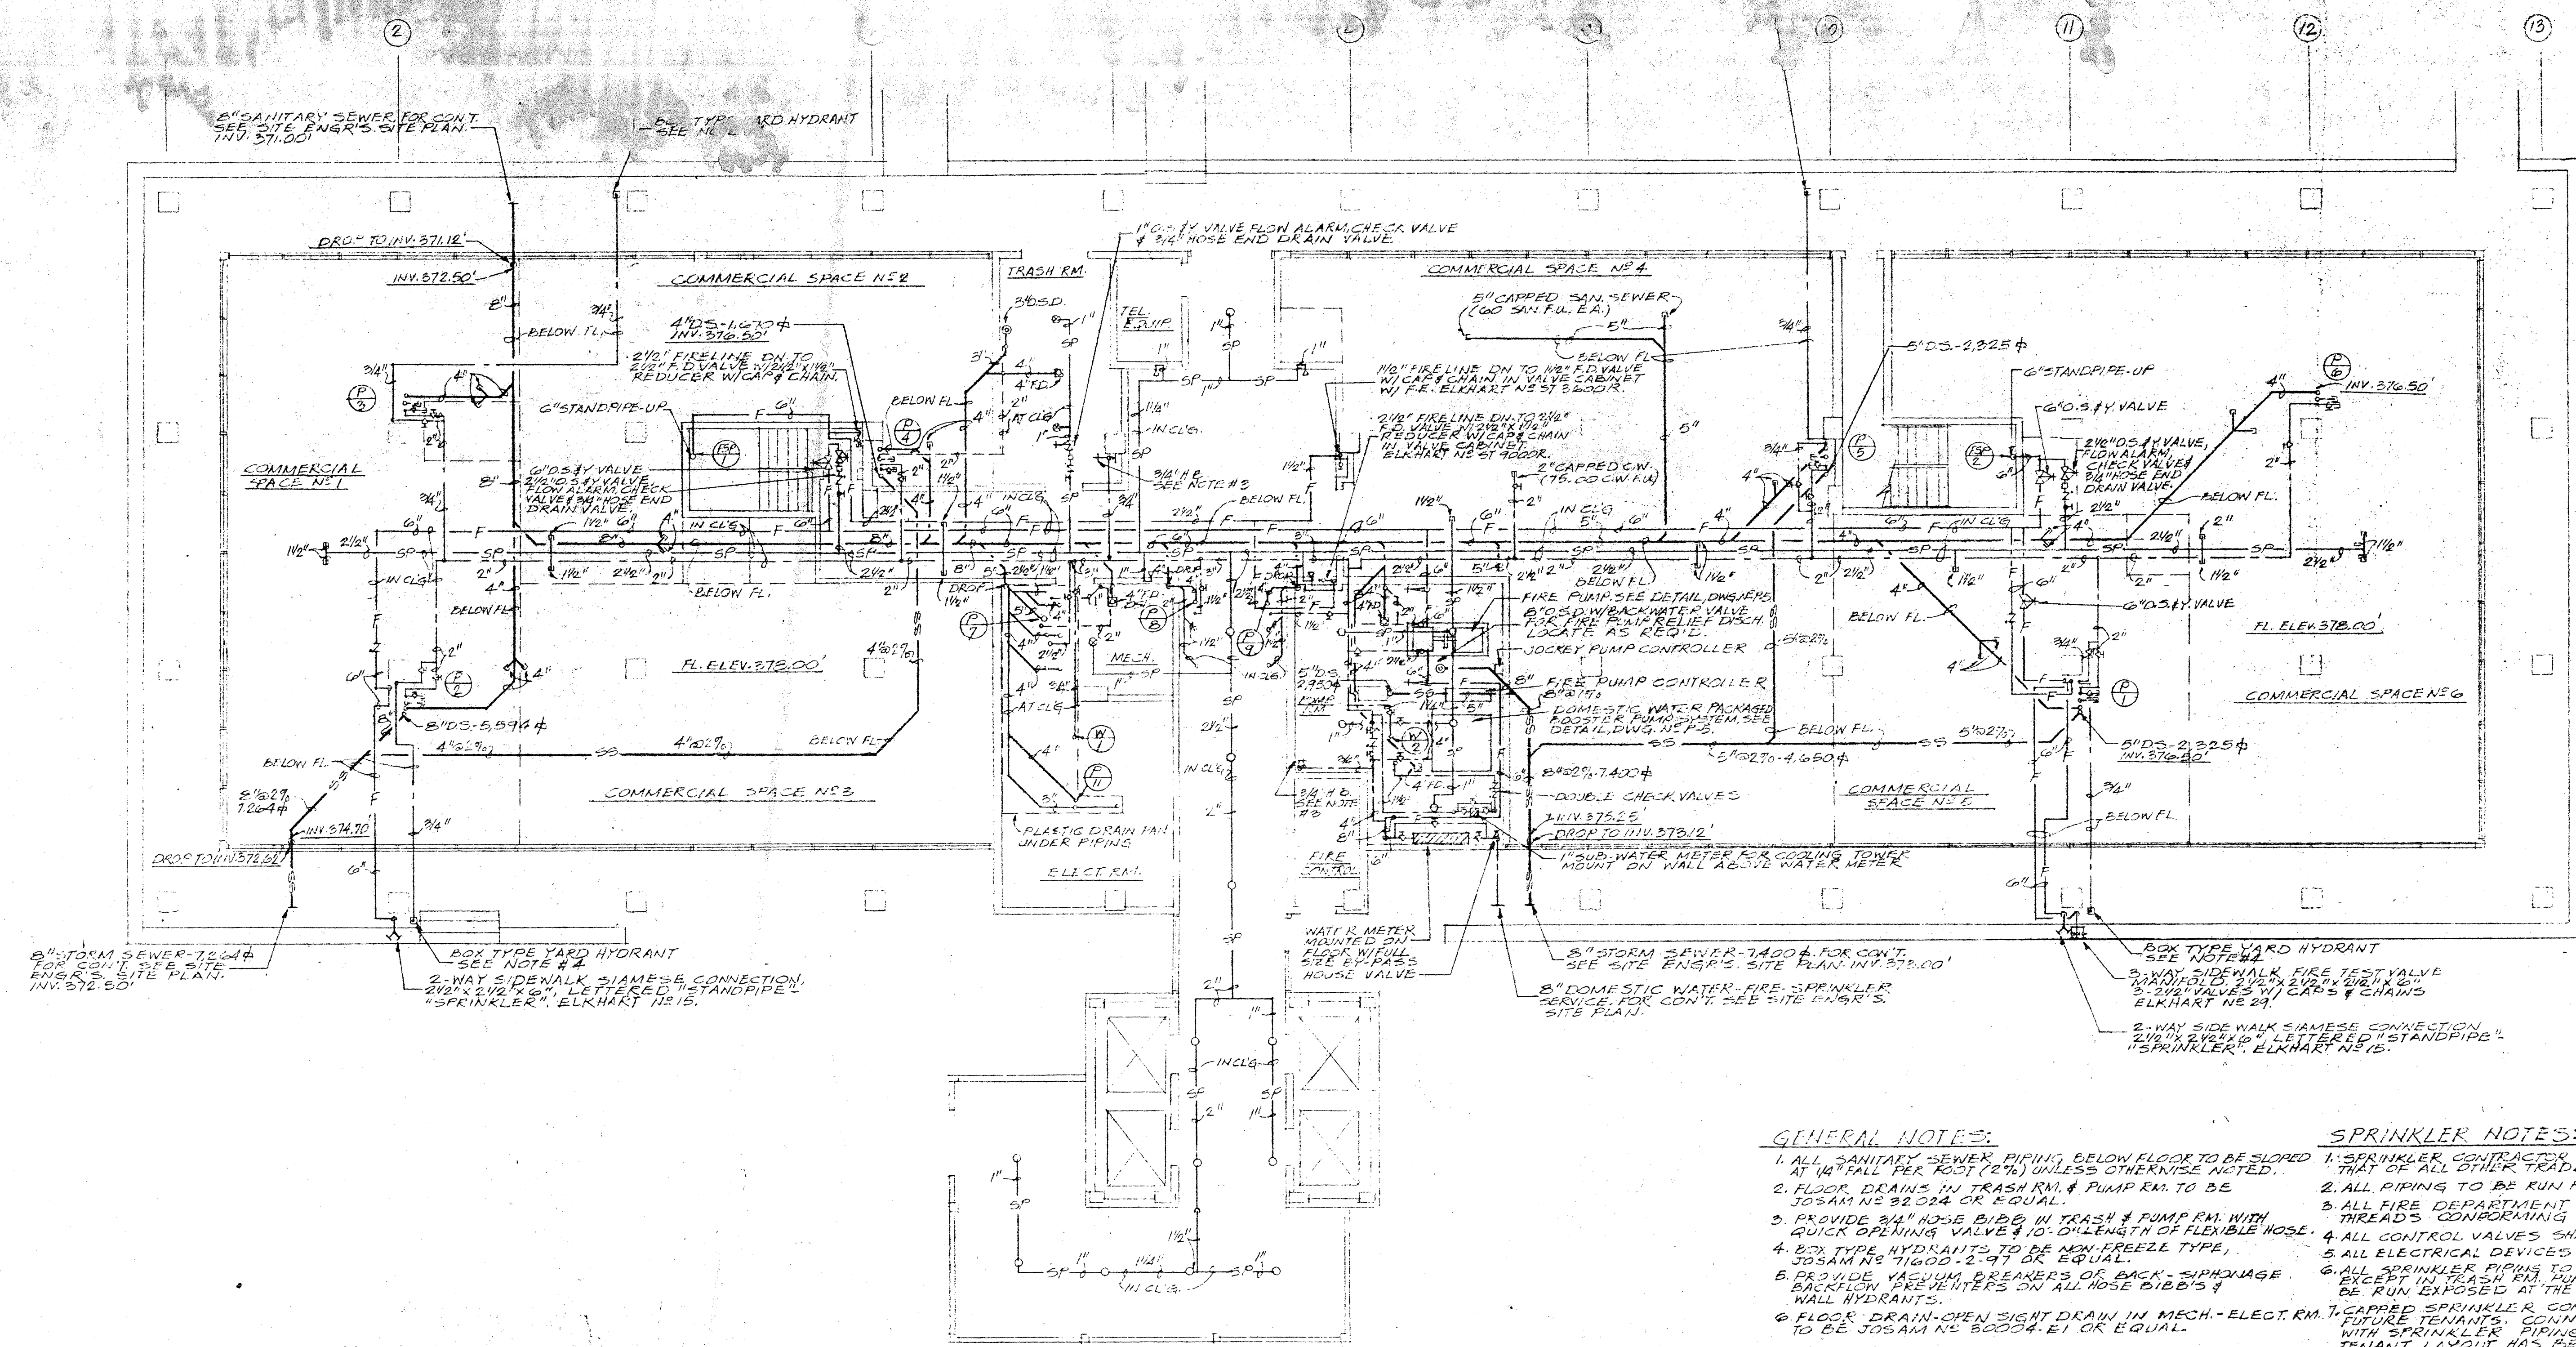

FIRST FLOOR PLAN
SCALE: 1/8" = 1'-0"

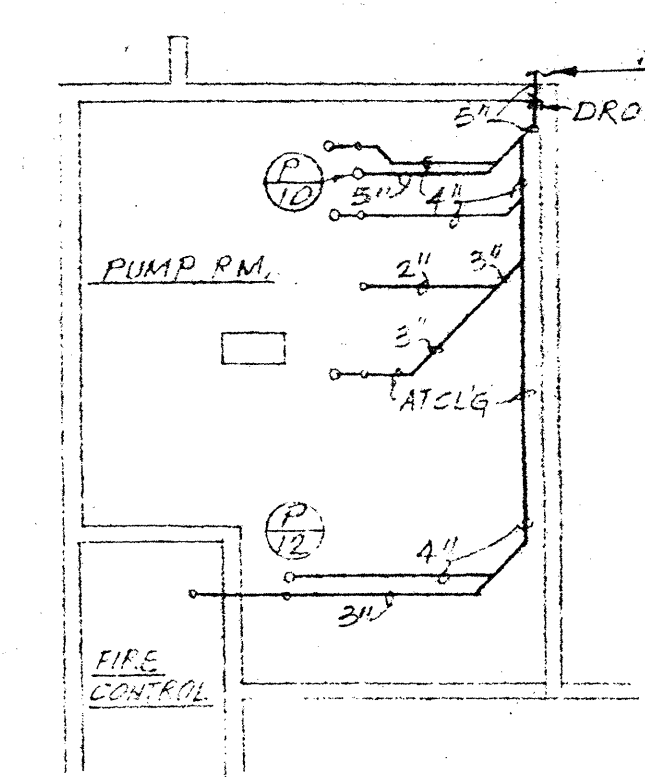

PART PLAN-PUMP ROOM
SHOWING SEWER PIPING AT CLG.
SCALE: 1/2" = 1'-0"

GENERAL NOTES:

1. ALL SANITARY SEWER PIPING BELOW FLOOR TO BE SLOPED AT 1/4" FALL PER FOOT (2%) UNLESS OTHERWISE NOTED.
2. FLOOR DRAINS IN TRASH RM. & PUMP RM. TO BE JOSAM NO. 32-224 OR EQUAL.
3. PROVIDE 3/4" HOSE BIBB IN TRASH & PUMP RM. WITH QUICK OPENING VALVE & 10'-0" LENGTH OF FLEXIBLE HOSE.
4. BOX TYPE HYDRANTS TO BE NON-FREEL TYPE, JOSAM NO. 71000-2-97 OR EQUAL.
5. PROVIDE VACUUM BREAKERS OR BACK-SIPHONAGE BACKFLOW PREVENTERS ON ALL HOSE BIBB'S & WALL HYDRANTS.
6. FLOOR DRAIN-OPEN SIGHT DRAIN IN MECH.-ELECT. RM. 1-CAPPED SPRINKLER CONNECTIONS HAVE BEEN PROVIDED FOR FUTURE TENANTS. CONNECT TO THESE CAPPED CONNECTIONS WITH SPRINKLER PIPING FOR TENANT AREA AFTER FINAL TENANT LAYOUT HAS BEEN DETERMINED. FINAL LAYOUT OF SPRINKLER TO BE CO-ORDINATED WITH LIGHTING LAYOUT & WITH THAT OF ALL OTHER TRADES.

SPRINKLER NOTES:

1. SPRINKLER CONTRACTOR SHALL CO-ORDINATE HIS WORK WITH THAT OF ALL OTHER TRADES.
2. ALL PIPING TO BE RUN PITCHED TO DRAIN.
3. ALL FIRE DEPARTMENT HOSE CONNECTIONS SHALL HAVE THREADED CONFORMING TO THOSE OF THE LOCAL FIRE DEPARTMENT.
4. ALL CONTROL VALVES SHALL BE INSTALLED WITH TAMPER SWITCHES.
5. ALL ELECTRICAL DEVICES SHALL BE COMPATIBLE WITH FIRE ALARM SYSTEM.
6. ALL SPRINKLER PIPING TO BE RUN CONCEALED ABOVE THE CEILING EXCEPT IN TRASH RM. & MECH. ROOM WHERE PIPING IS TO BE RUN EXPOSED AT THE CEILING.


5/12/79 FOR CONSTRUCTION


1" ER	1/4"	1/2"	3/4"	1"	1 1/4"	1 1/2"	2"	3"	4"	6"	8"	10"	12"	14"	16"	18"	20"	24"	30"	36"	42"	48"	54"	60"	72"	84"	96"	108"	120"	144"	168"	3
-------	------	------	------	----	--------	--------	----	----	----	----	----	-----	-----	-----	-----	-----	-----	-----	-----	-----	-----	-----	-----	-----	-----	-----	-----	------	------	-------	-------	--------	--------	---




Floor plan of the eleven penthouse unit. The plan shows a central living area with a fireplace, a kitchen area, and two bedrooms. The unit is labeled "ELEVEN PENTHOUSE".

1. SPRINKLER CONTRACTOR SHALL CO-ORDINATE HIS WORK WITH THAT OF ALL OTHER TRADES.
2. ALL PIPING TO BE RUN PITCHED TO DRAIN.
3. ALL FIRE DEPARTMENT HOSE CONNECTIONS SHALL HAVE THREADED CONFORMING TO THOSE OF THE LOCAL FIRE DEPARTMENT.
4. ALL CONTROL VALVES SHALL BE INSTALLED WITH TAMPER SWITCHES.
5. ALL ELECTRICAL DEVICES SHALL BE COMPATIBLE WITH FIRE ALARM SYSTEM.
6. ALL SPRINKLER PIPING TO BE RUN EXPOSED AT CEILING.

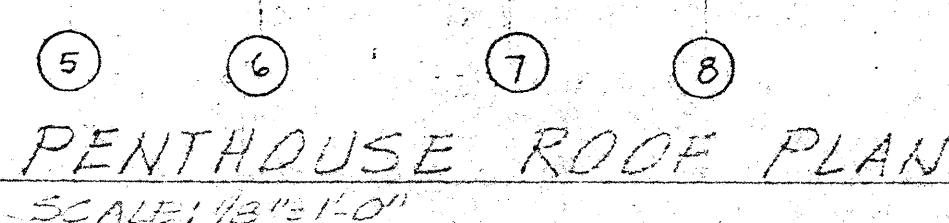

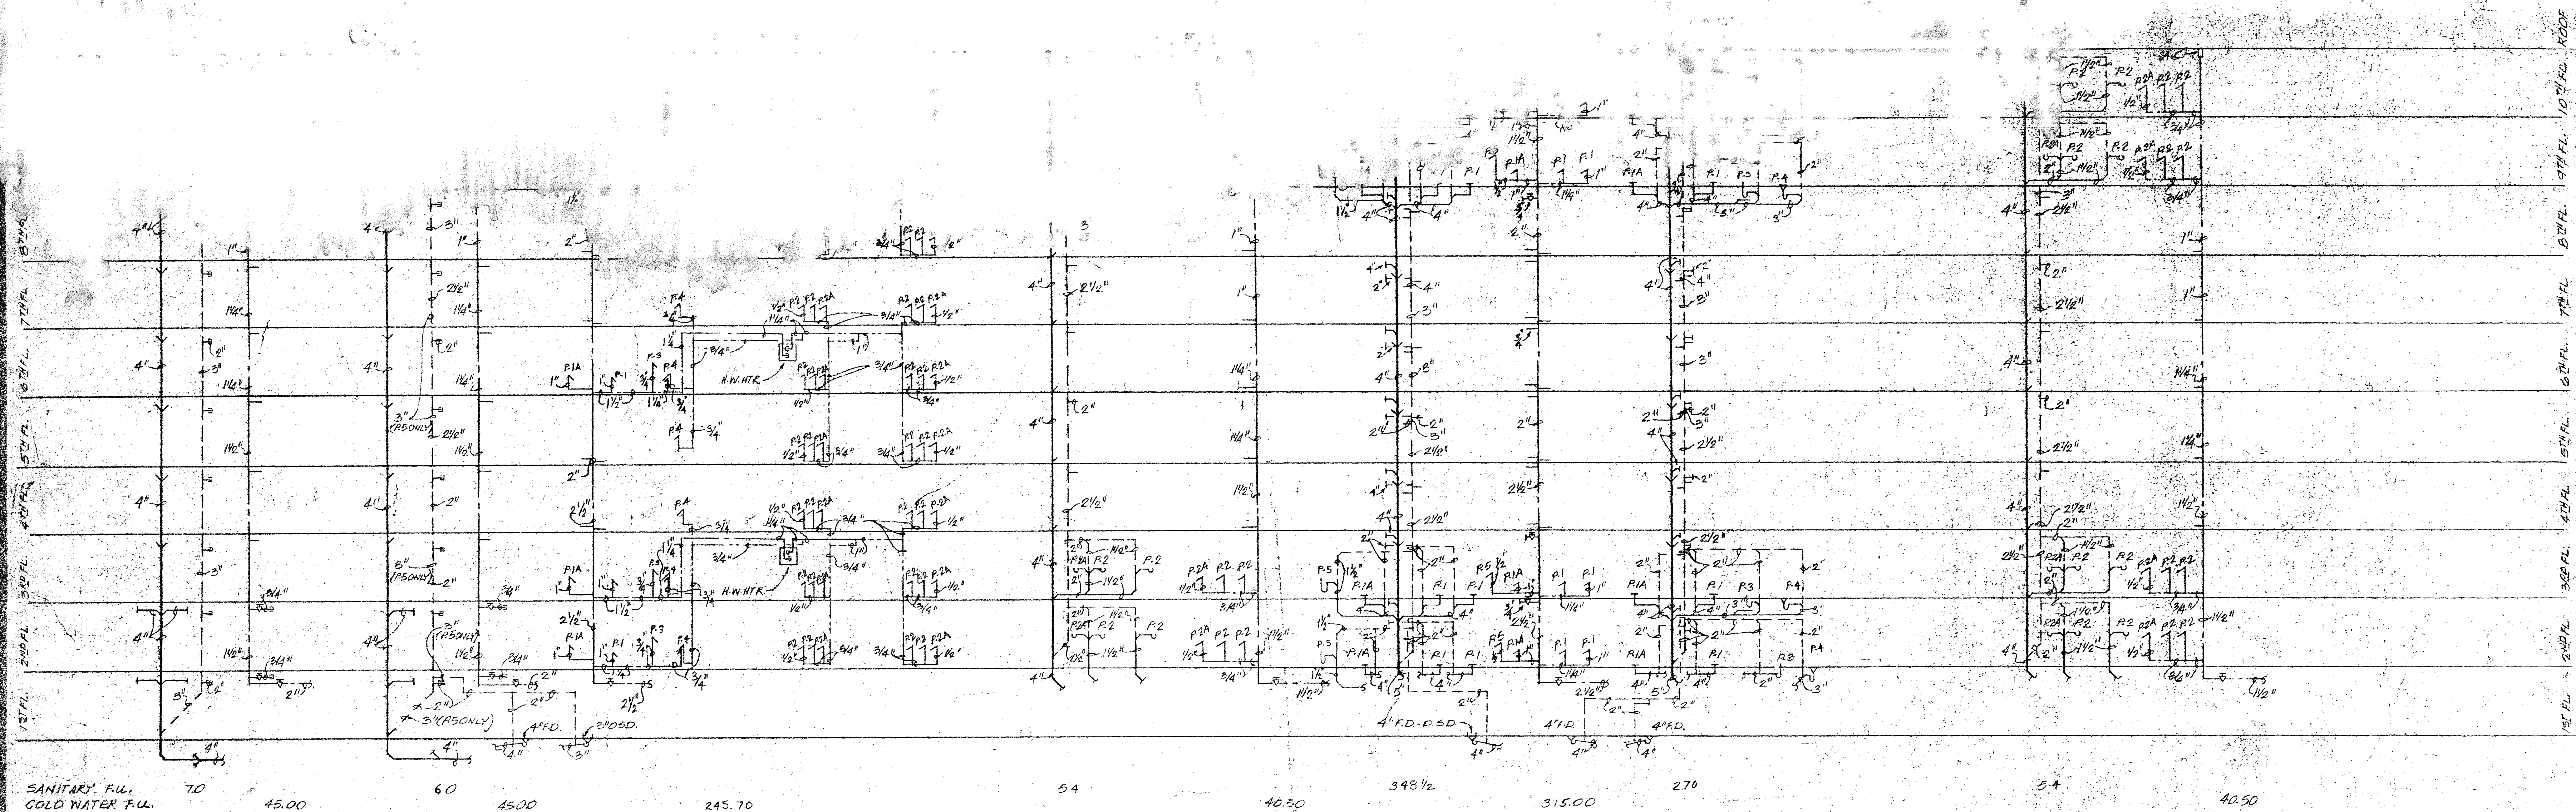

PLUMBING RISER DIAGRAMS NO SCALE

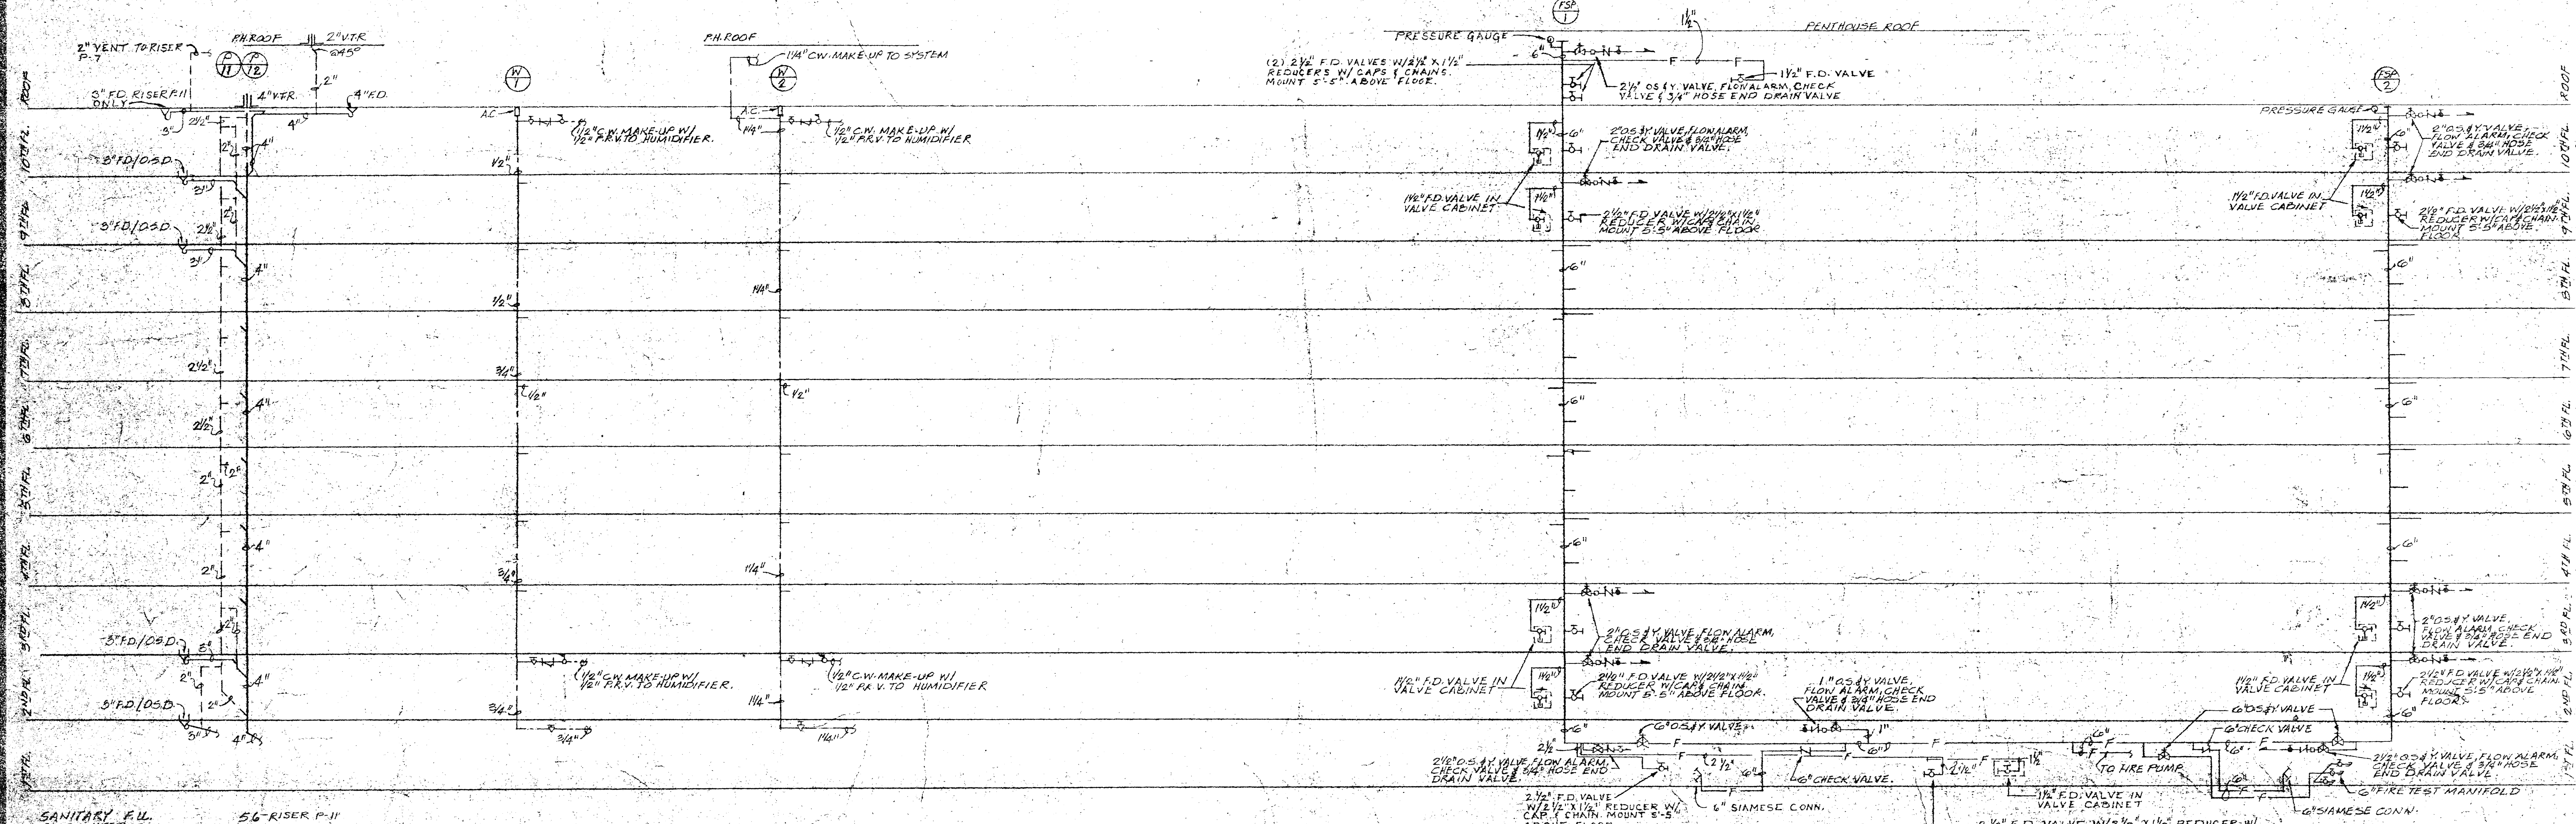

PLUMBING RISER DIAGRAMS NO SCALE

FIRE PROTECTION SYSTEM RISER DIAGRAM NO SCALE

Bucher Meyers - Associates Inc. Architects A/E
 MONTEROSE CENTER OFFICE BUILDING, ROCKVILLE, MD
 PLUMBING RISER DIAGRAMS FIRE PROTECTION SYSTEM RISER DIAGRAM

DATE: 1-10-77
 JOB NUMBER: 17057
 SHEET NUMBER: P-7